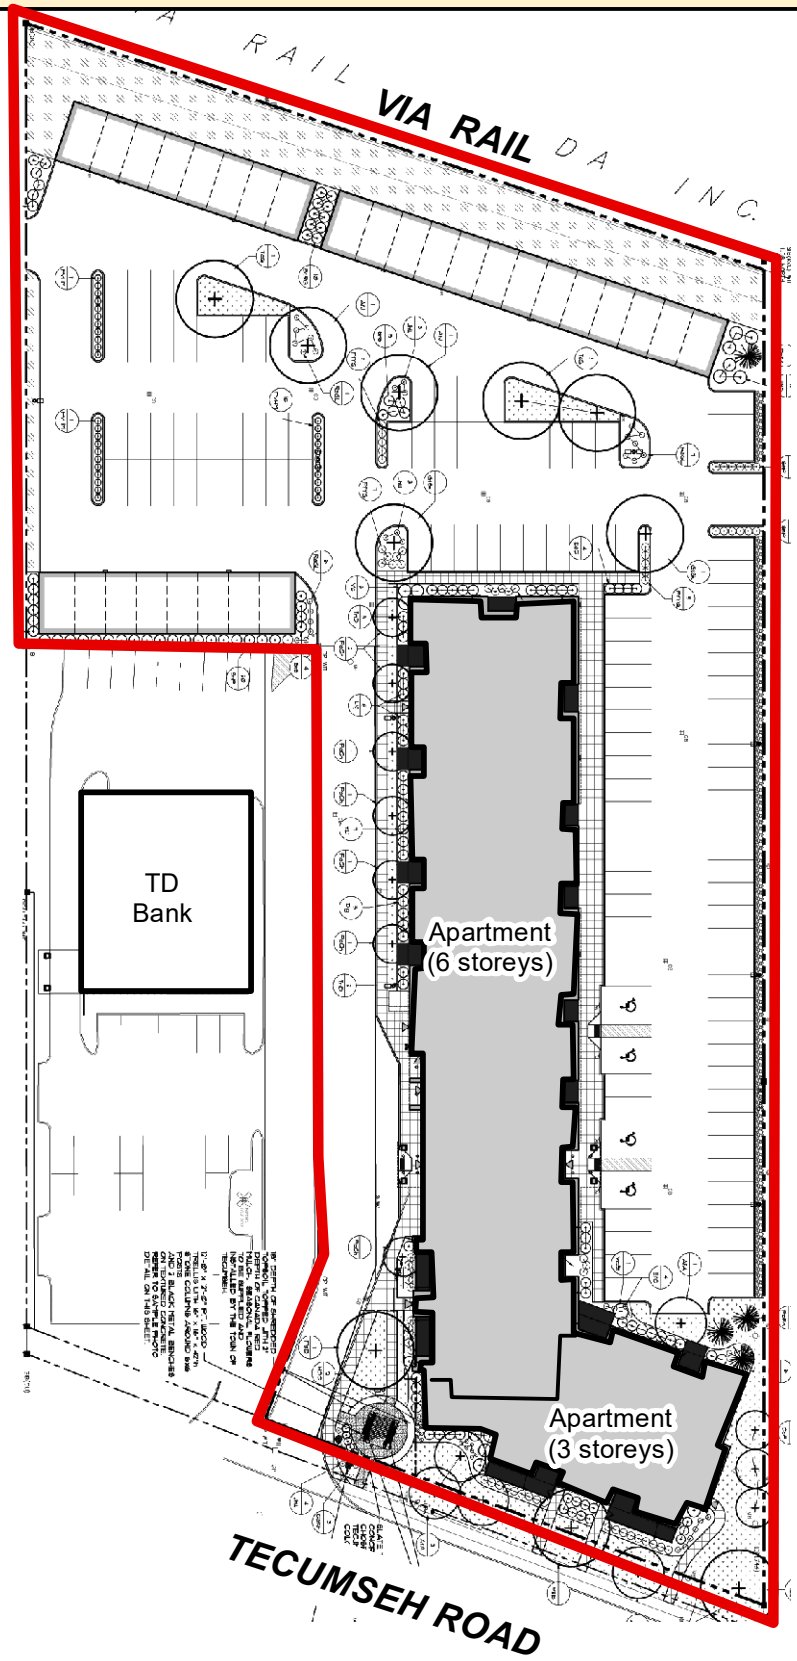

Prepared By:
Tecumseh Planning and
Building Services Department

Legend:

Subject Property

Attachment 2A
Site Plan Control
Gateway Tower Inc. (Valente Development Corp.)
11870 Tecumseh Road
Proposed Landscape Plan, Detail View