Attachment No. 2

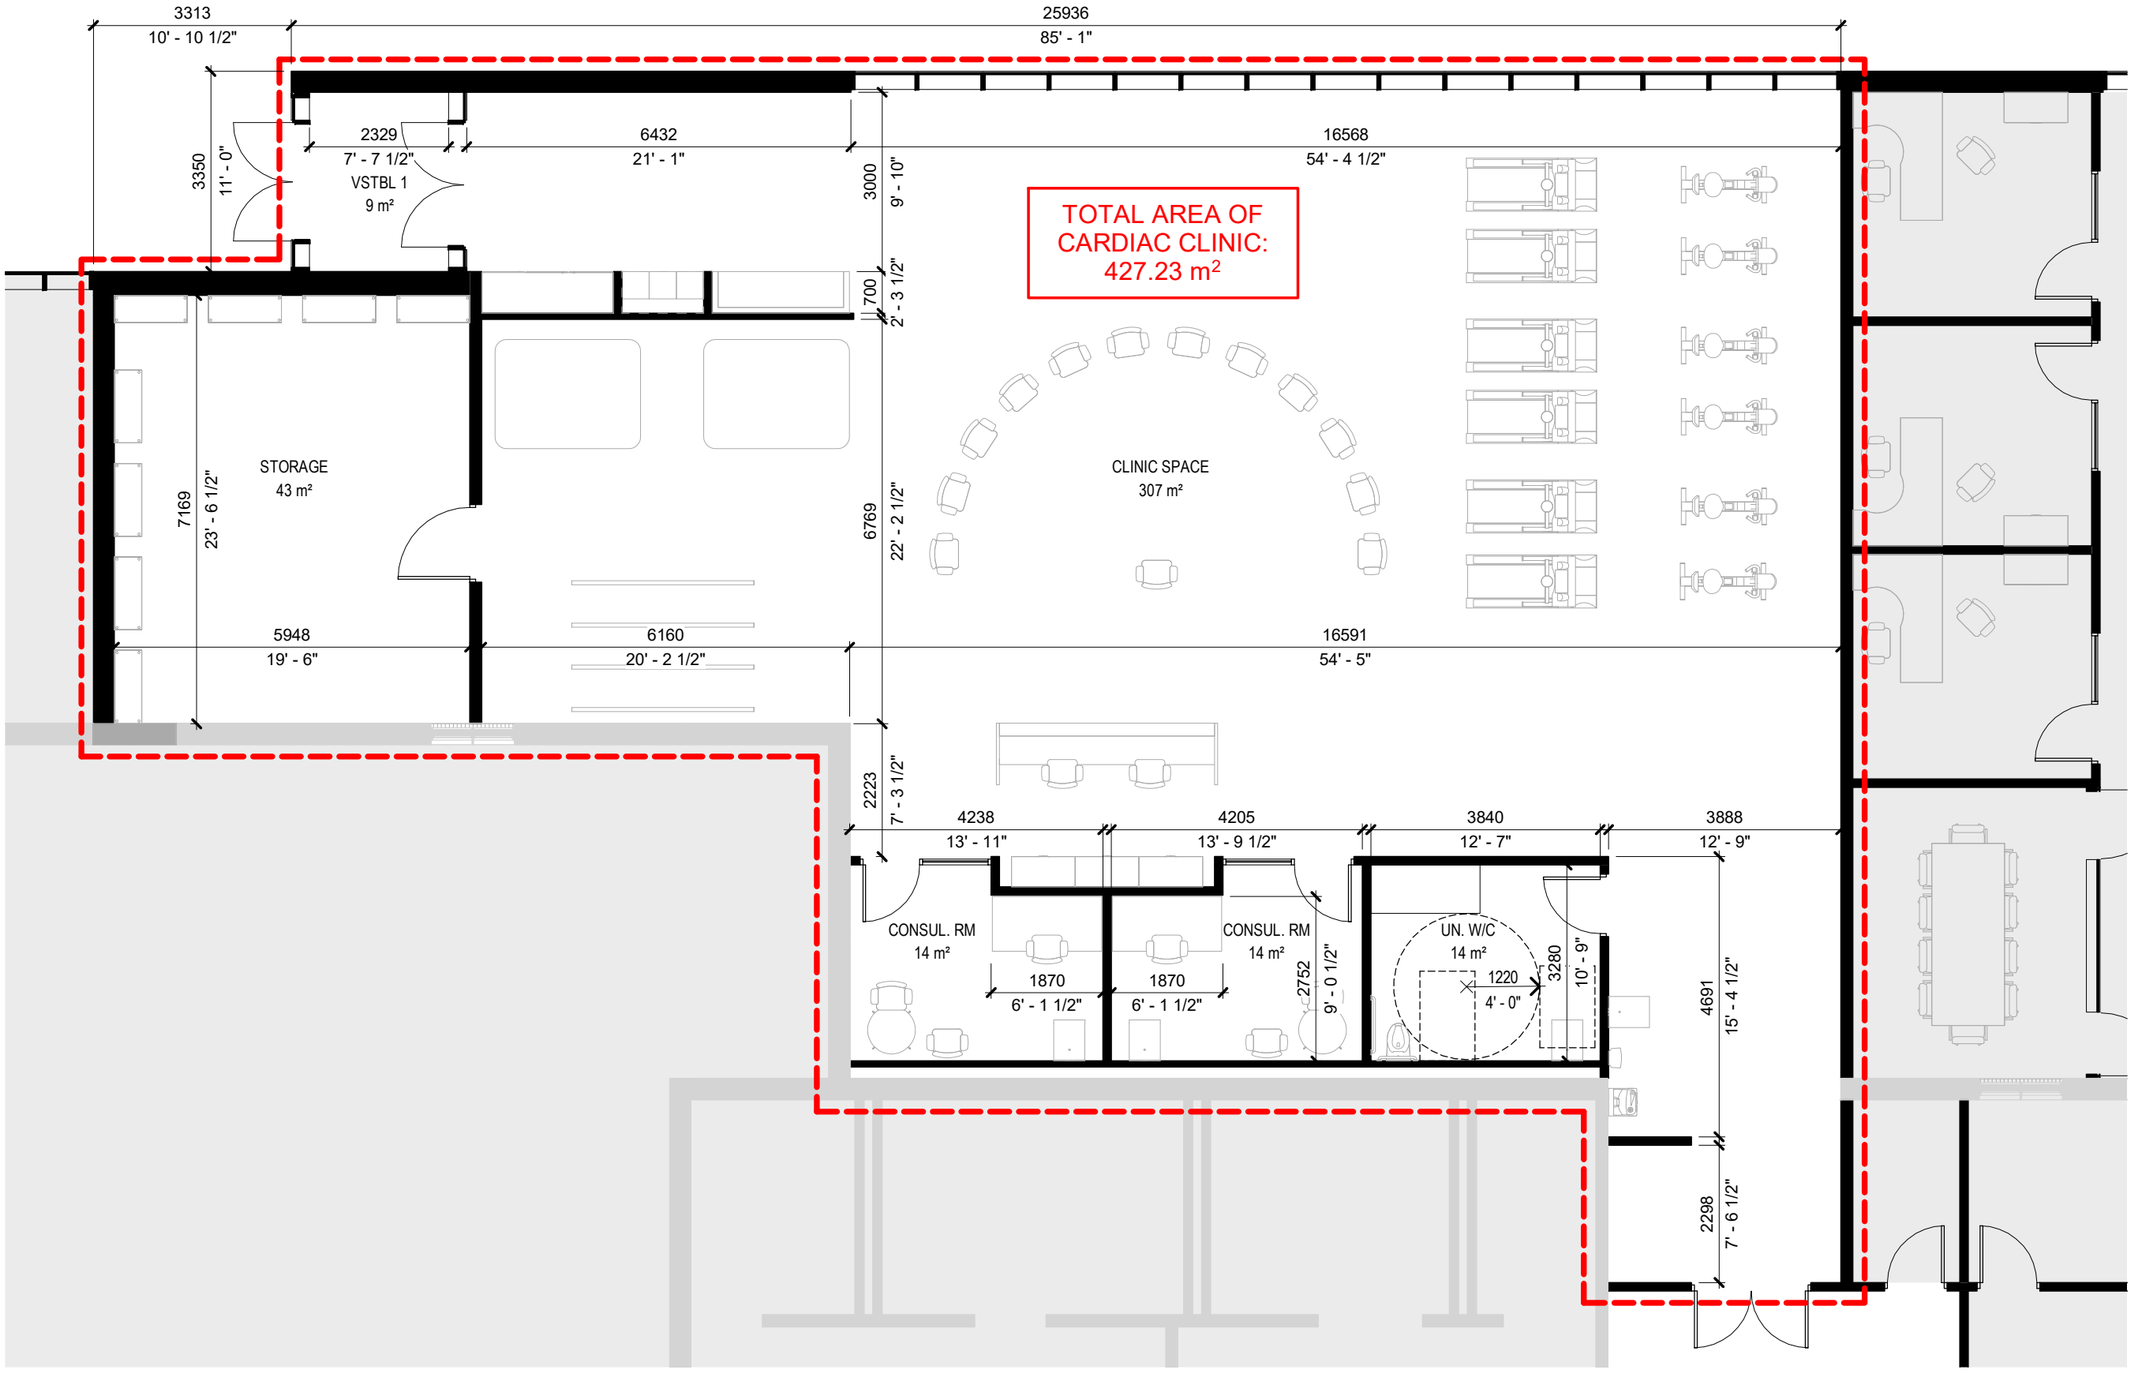

CS&P Architects Inc.

CARDIAC CLINIC PLAN | date: 06/08/20 | scale: 1 : 100