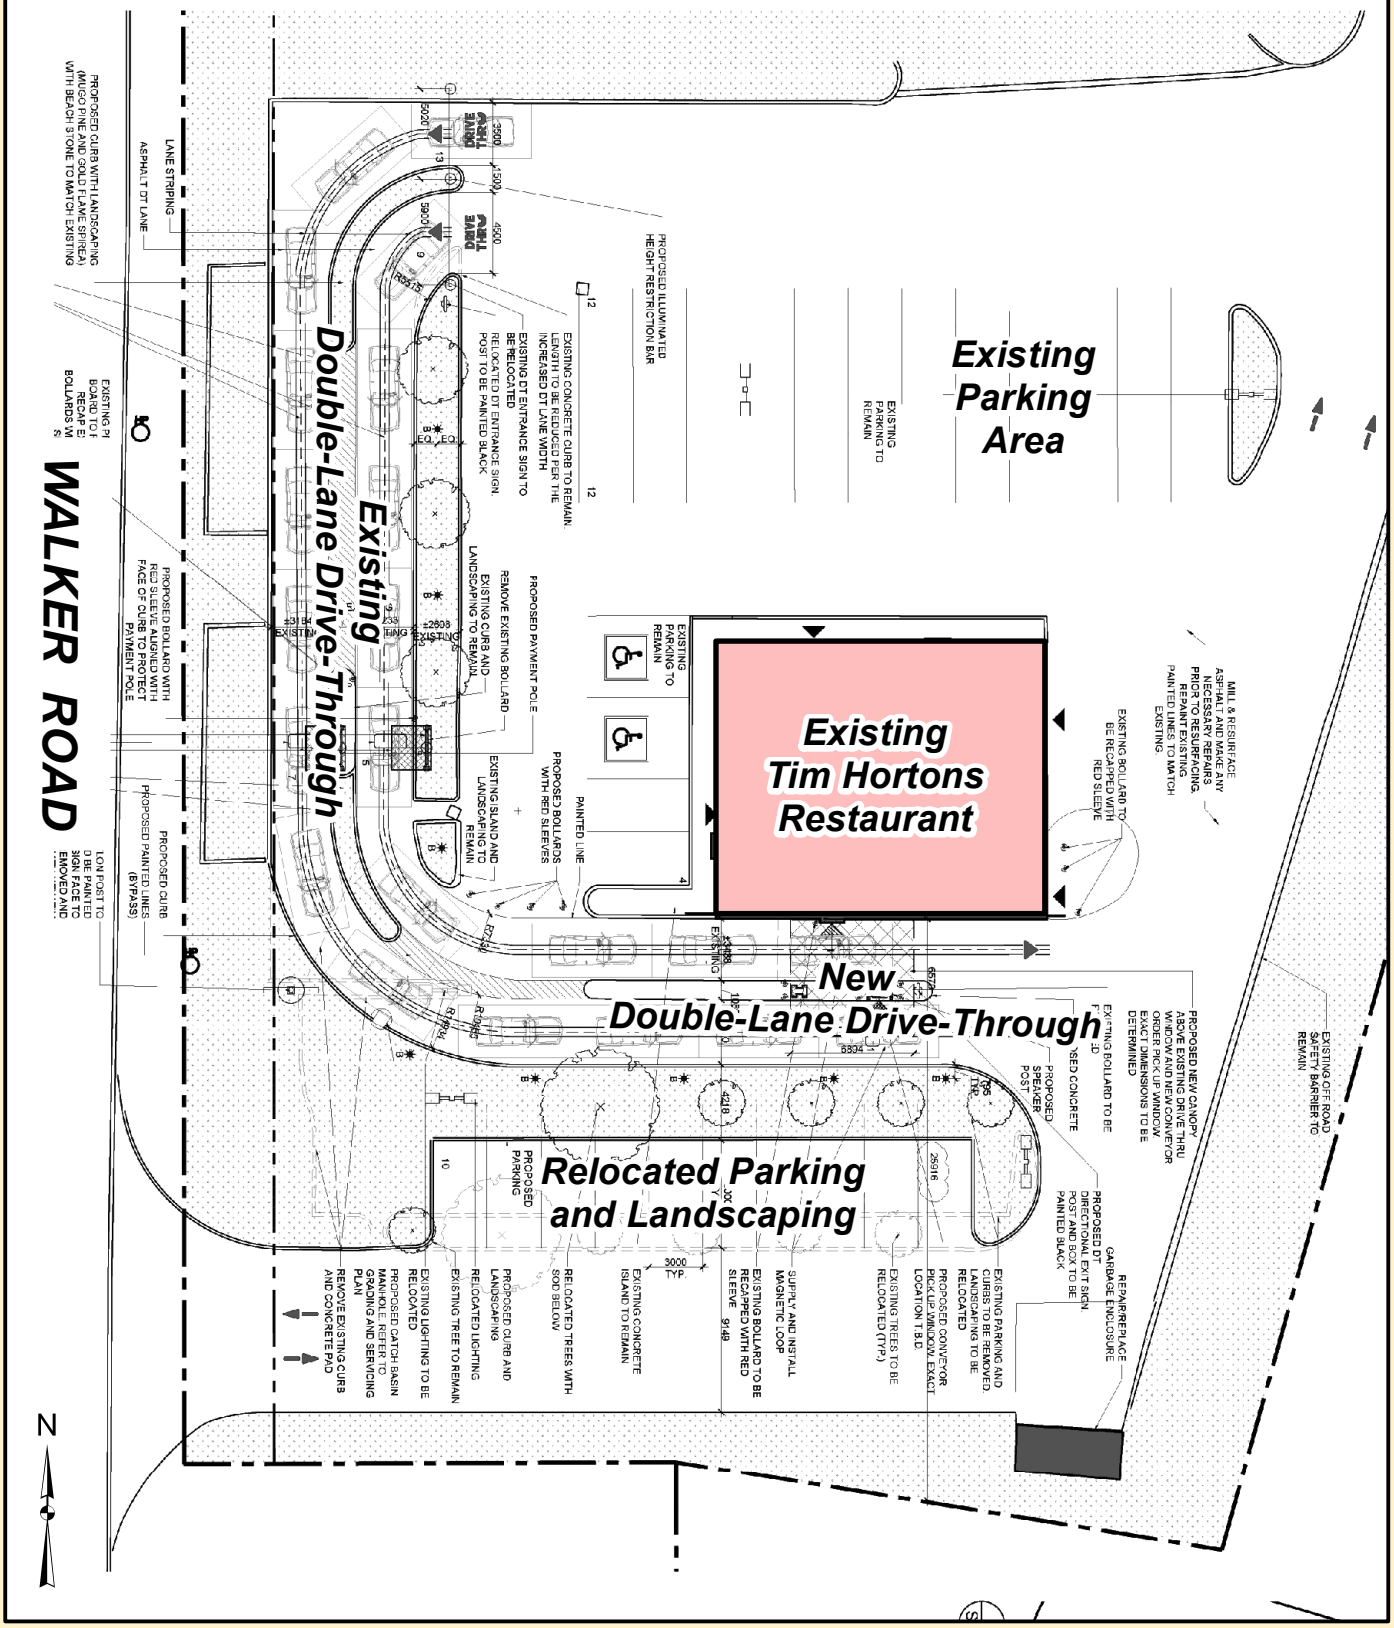

Prepared By:
Tecumseh Planning and Building Services Department
PBS-2021-39

Attachment 2
Site Plan Control
The TDL Group Corp. – Tim Hortons Restaurant
5250 Walker Road
Proposed Site Plan, Detail View