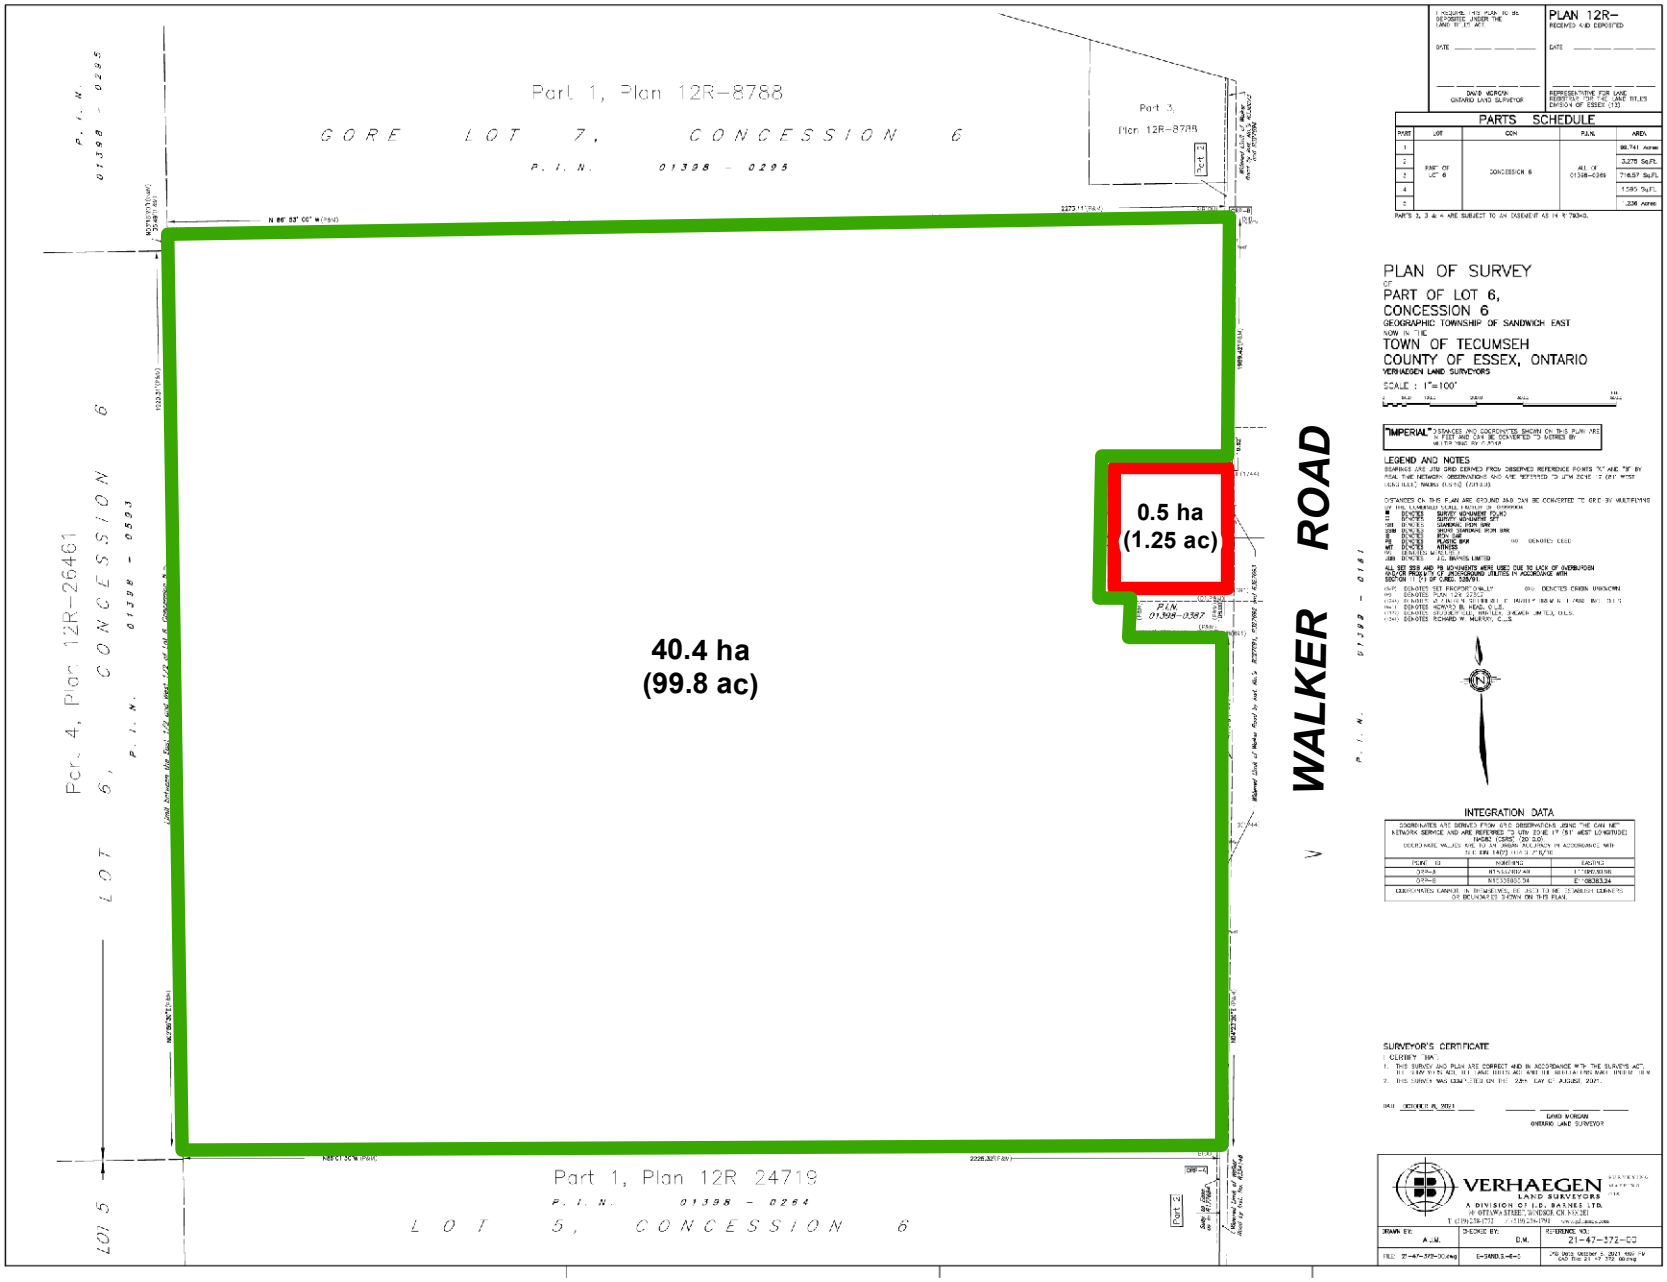

Prepared By:
Tecumseh Planning and
Building Services Department

Legend:

To be severed

To be retained

Attachment 2, DS-2022-03
Zoning By-law Amendment
6067 Walker Road
Approved Consent Application Sketch