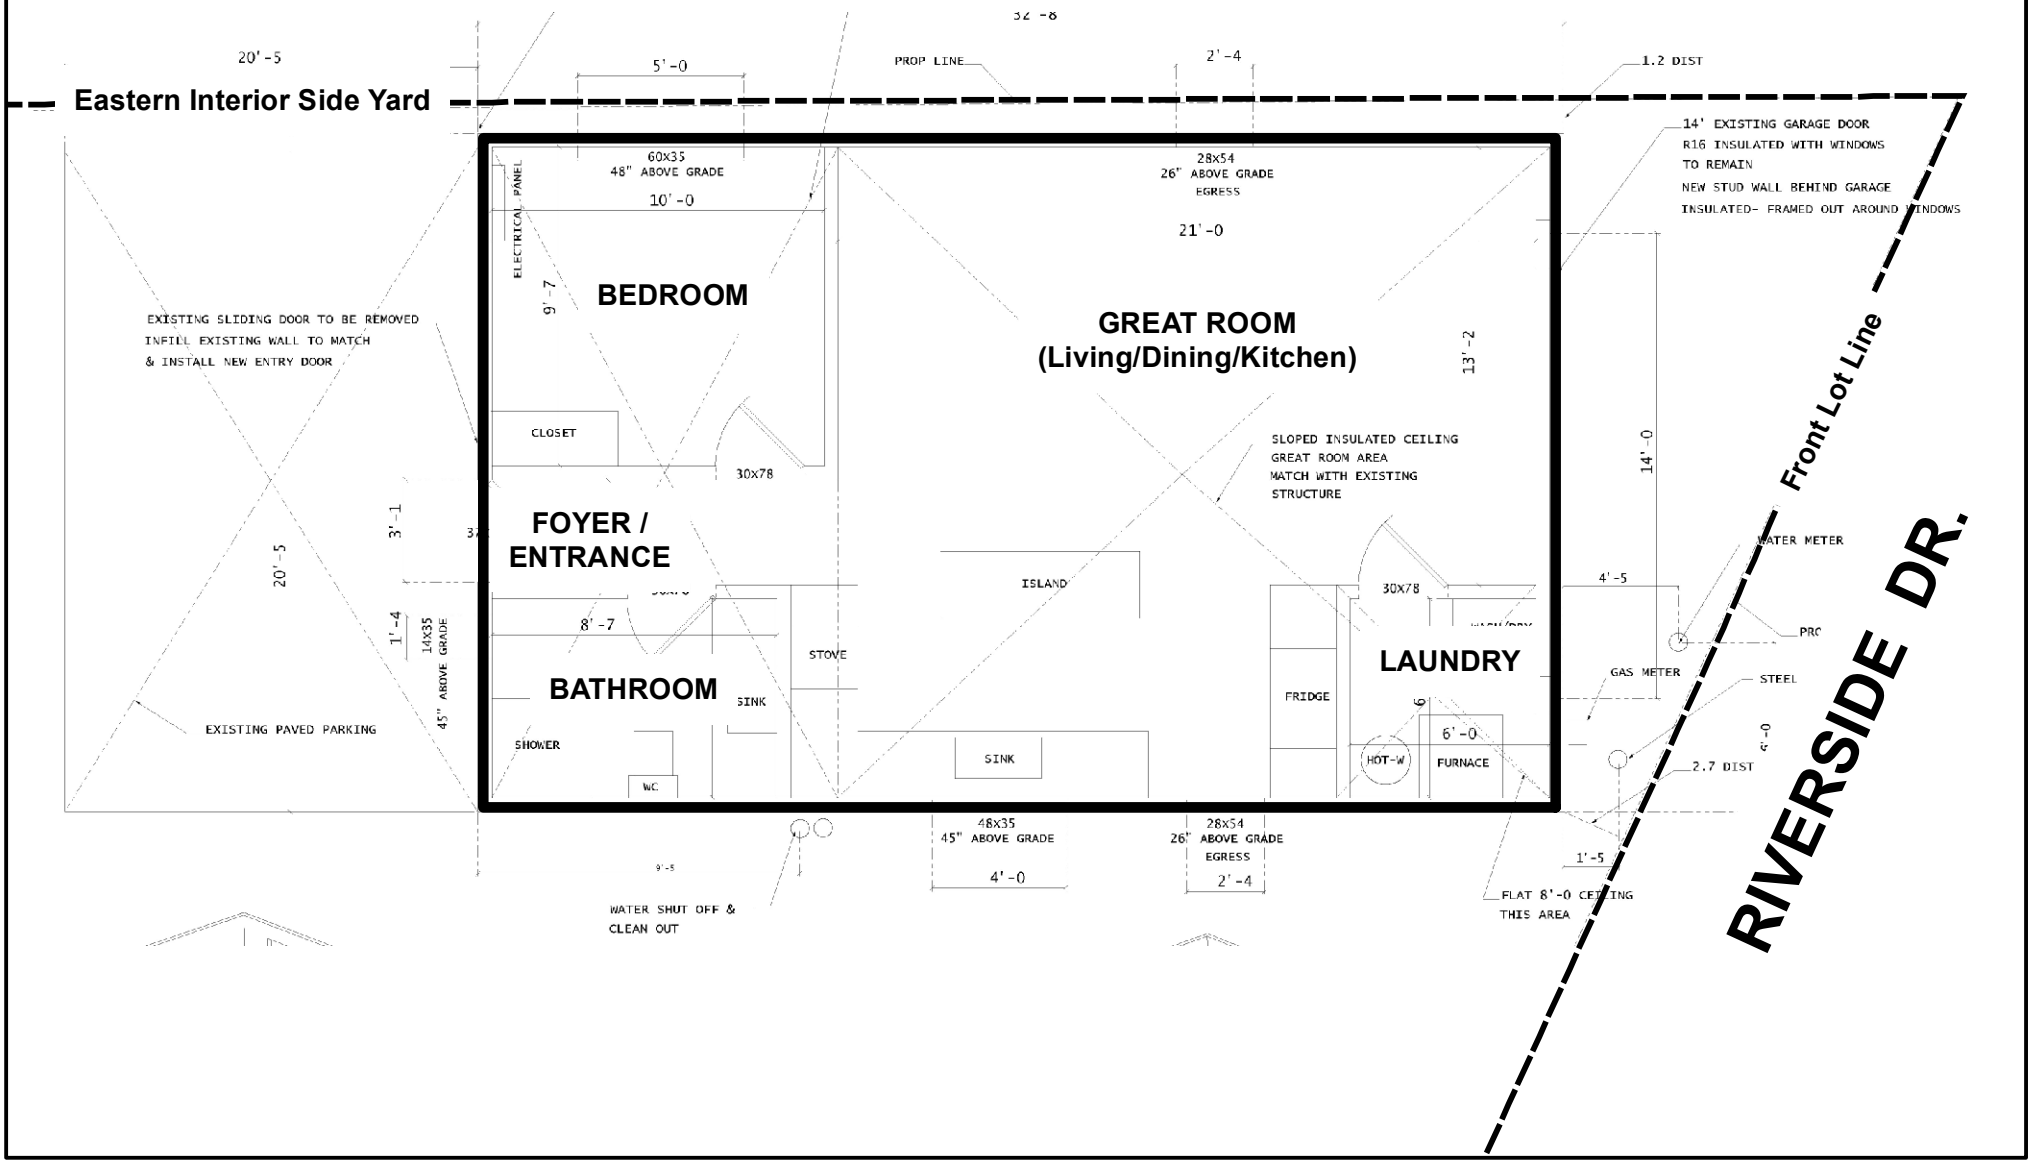

Prepared By:
Development Services

Attachment 3, DS-2022-13
Zoning By-law Amendment
12322 Riverside Drive
Proposed ARU Floor Plan