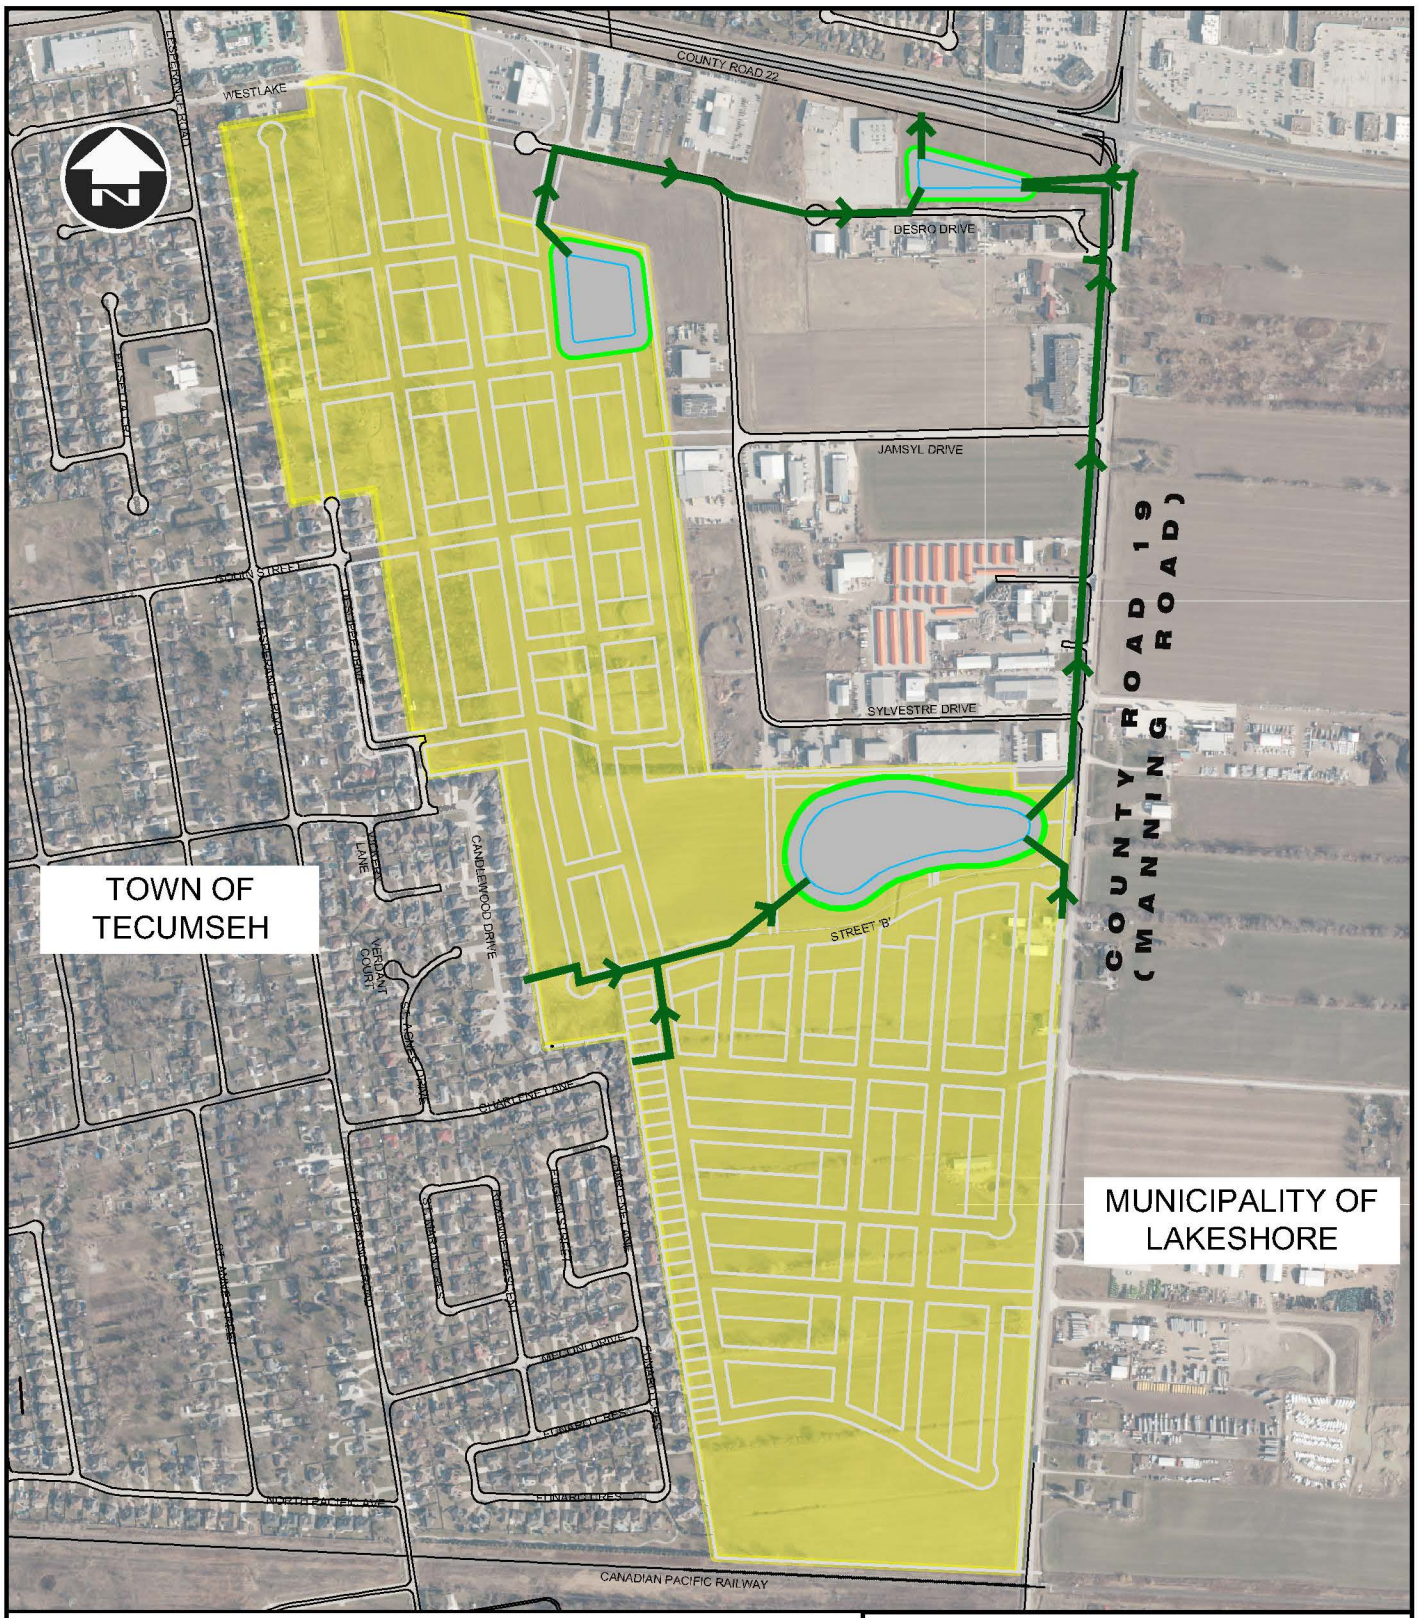

Stormwater Management Facility

Proposed Storm Sewer

Manning Road Secondary Plan Area

DILLON CONSULTING

TOWN OF TECUMSEH
in the County of Essex

East Townline Drain and Manning Road Secondary Plan Area Regional SWM Infrastructure

Feb 07 2025

Project No. 19-9257

0 200m

1:10,000

Drawing:19-9257-00-FIGURE.dwg-PrpAcqu-1