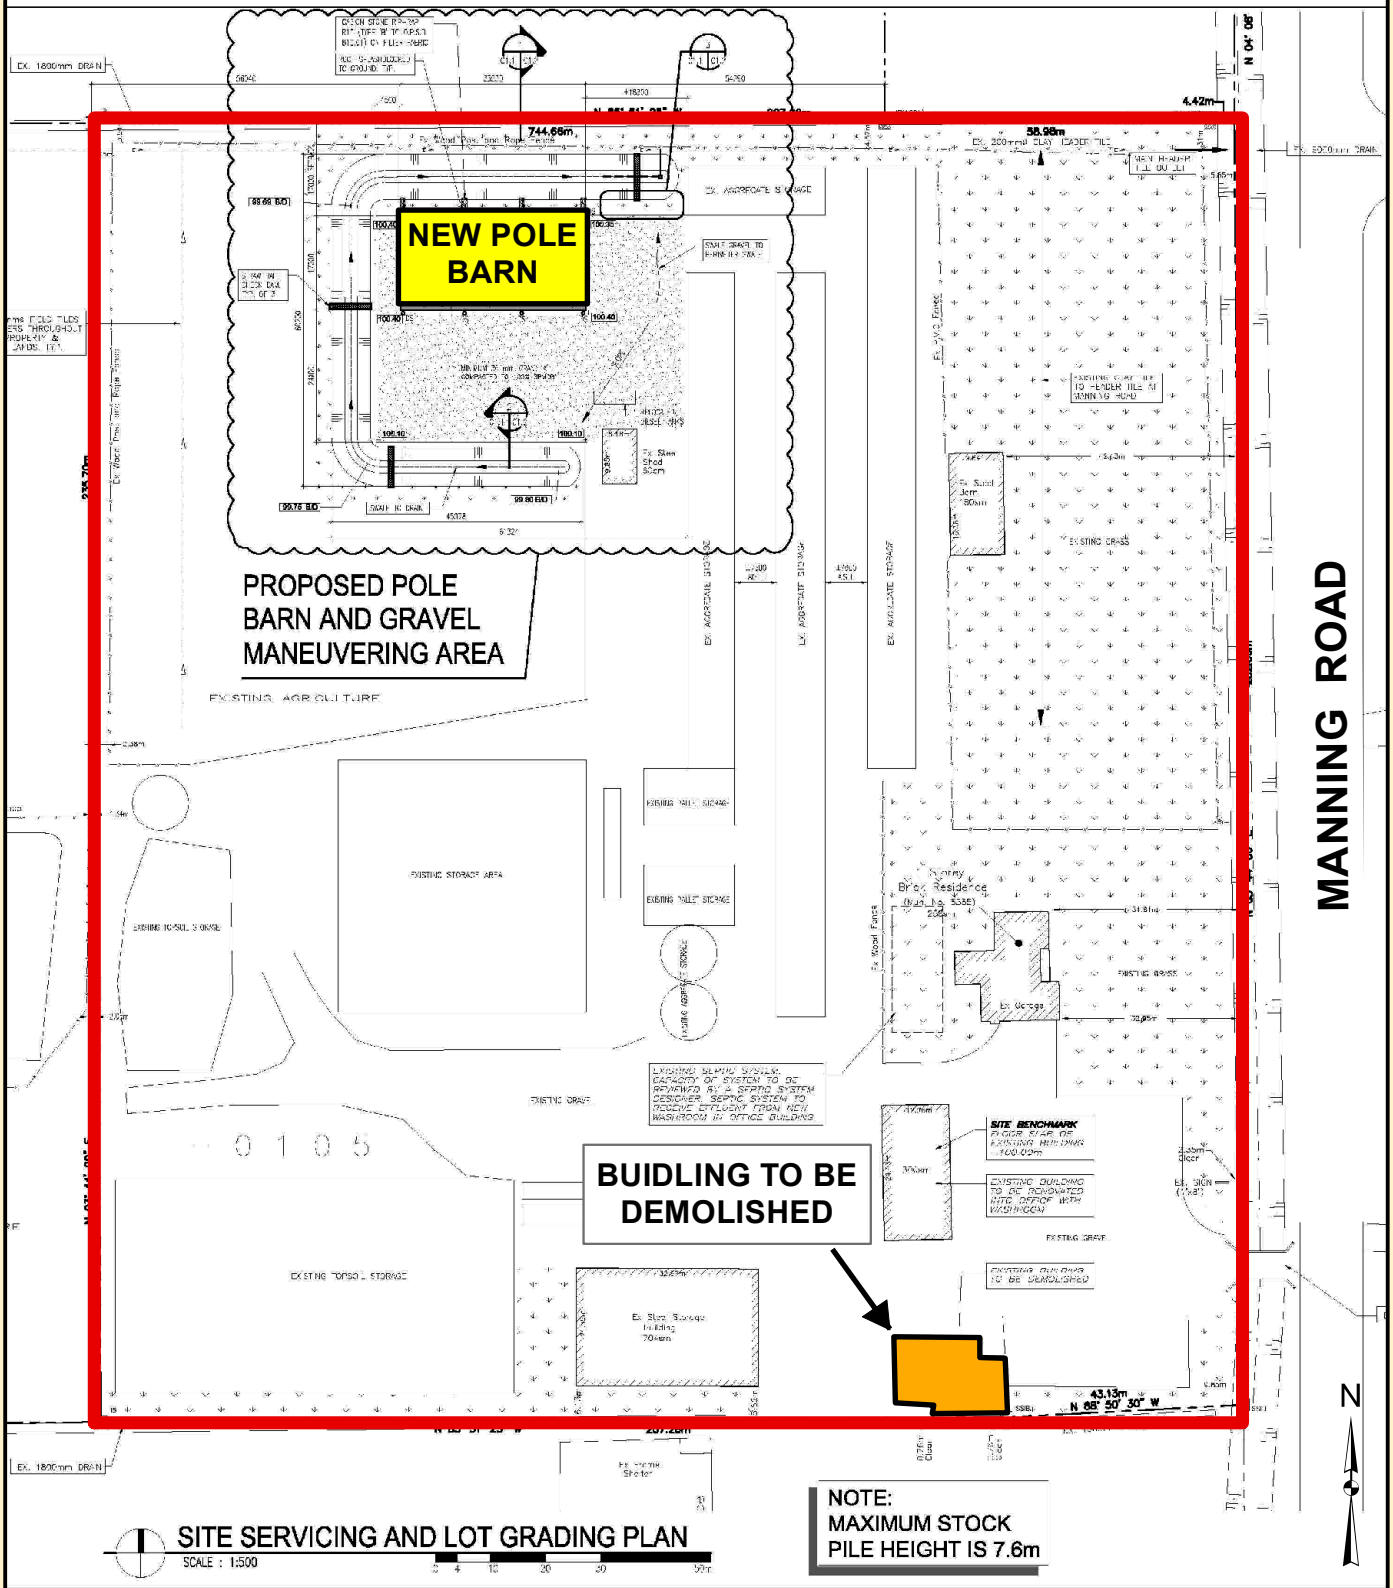

Legend:

Subject Property

Attachment 2
Site Plan Control
Lilly Jean Daniher
5355 Manning Road
Proposed Site Plan, Detail View