


GANATCHIO TRAIL EXTENSION

TRAIL LOCATION CONCEPT

FROM EXISTING EAST END (WEST OF WINCLARE DRIVE) EAST TO MANNING ROAD

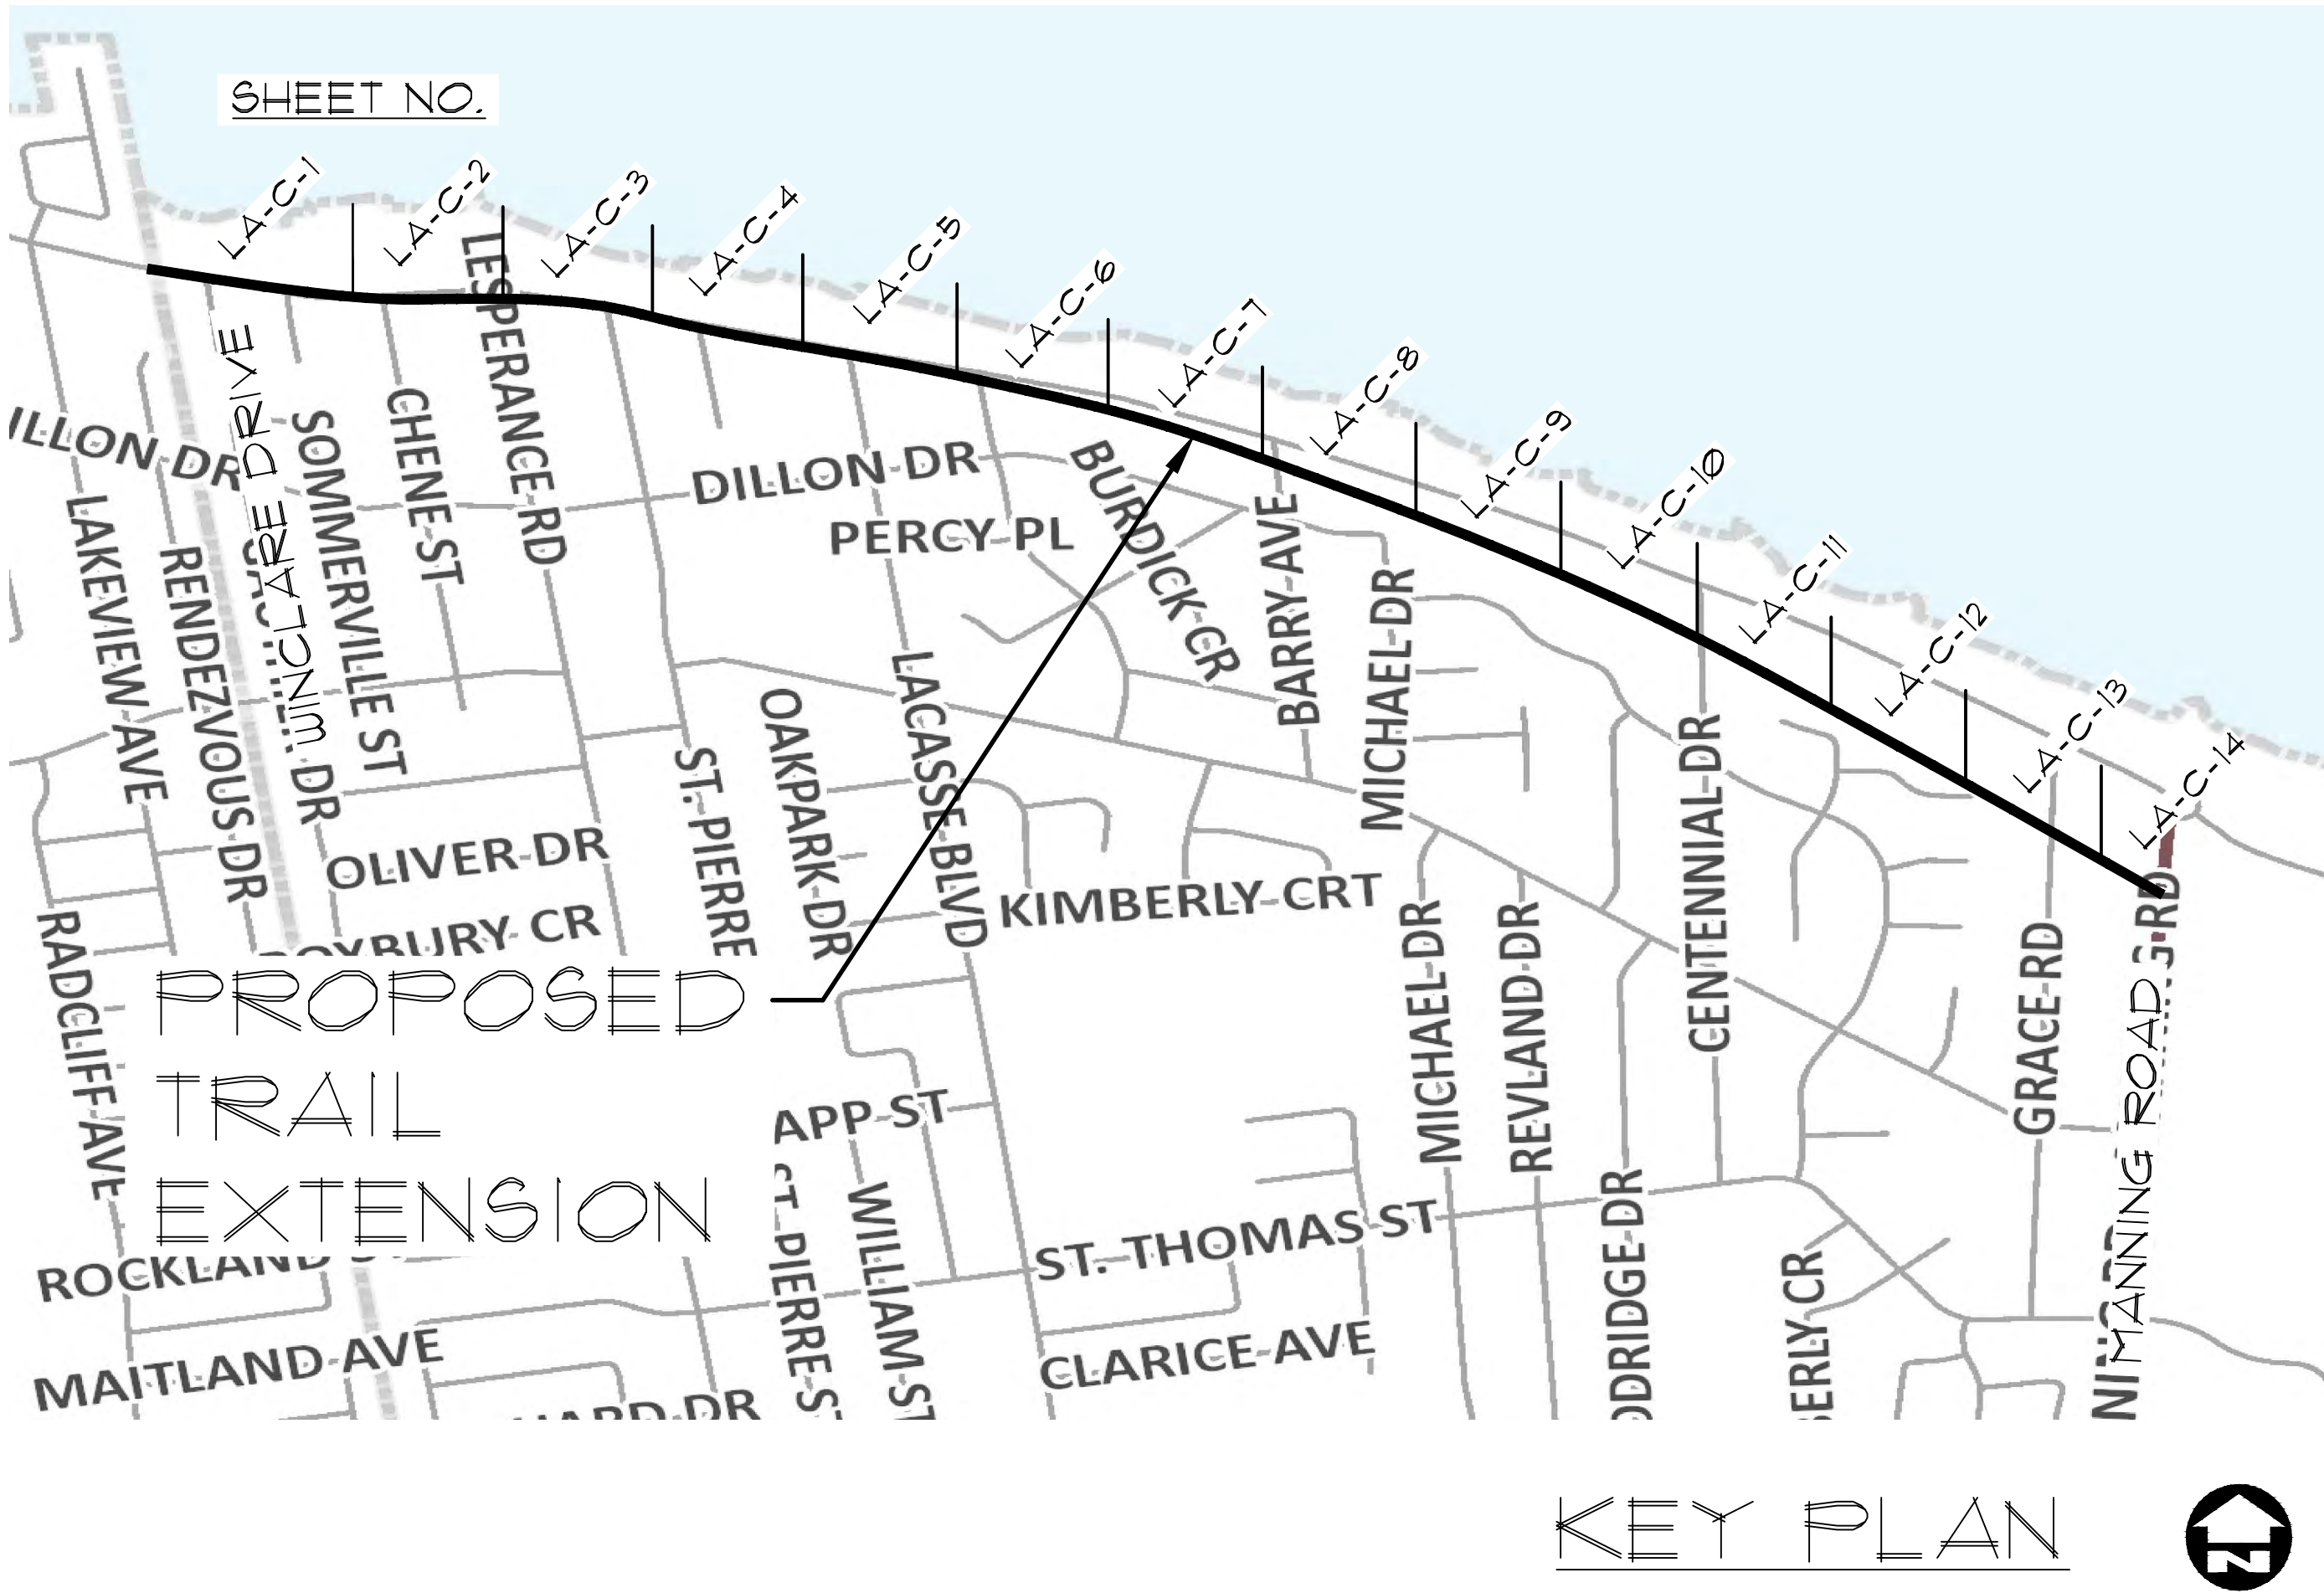


BP

Bezaire Partners


Planners, Landscape Architects

3514 Walker Rd., Unit 1A
Windsor, ON N8W 3S4
p: 519 966 6844
f: 519 966 4088
gbezaire@bezaire.ca


DATE: JULY, 2017
PROJECT: 1267

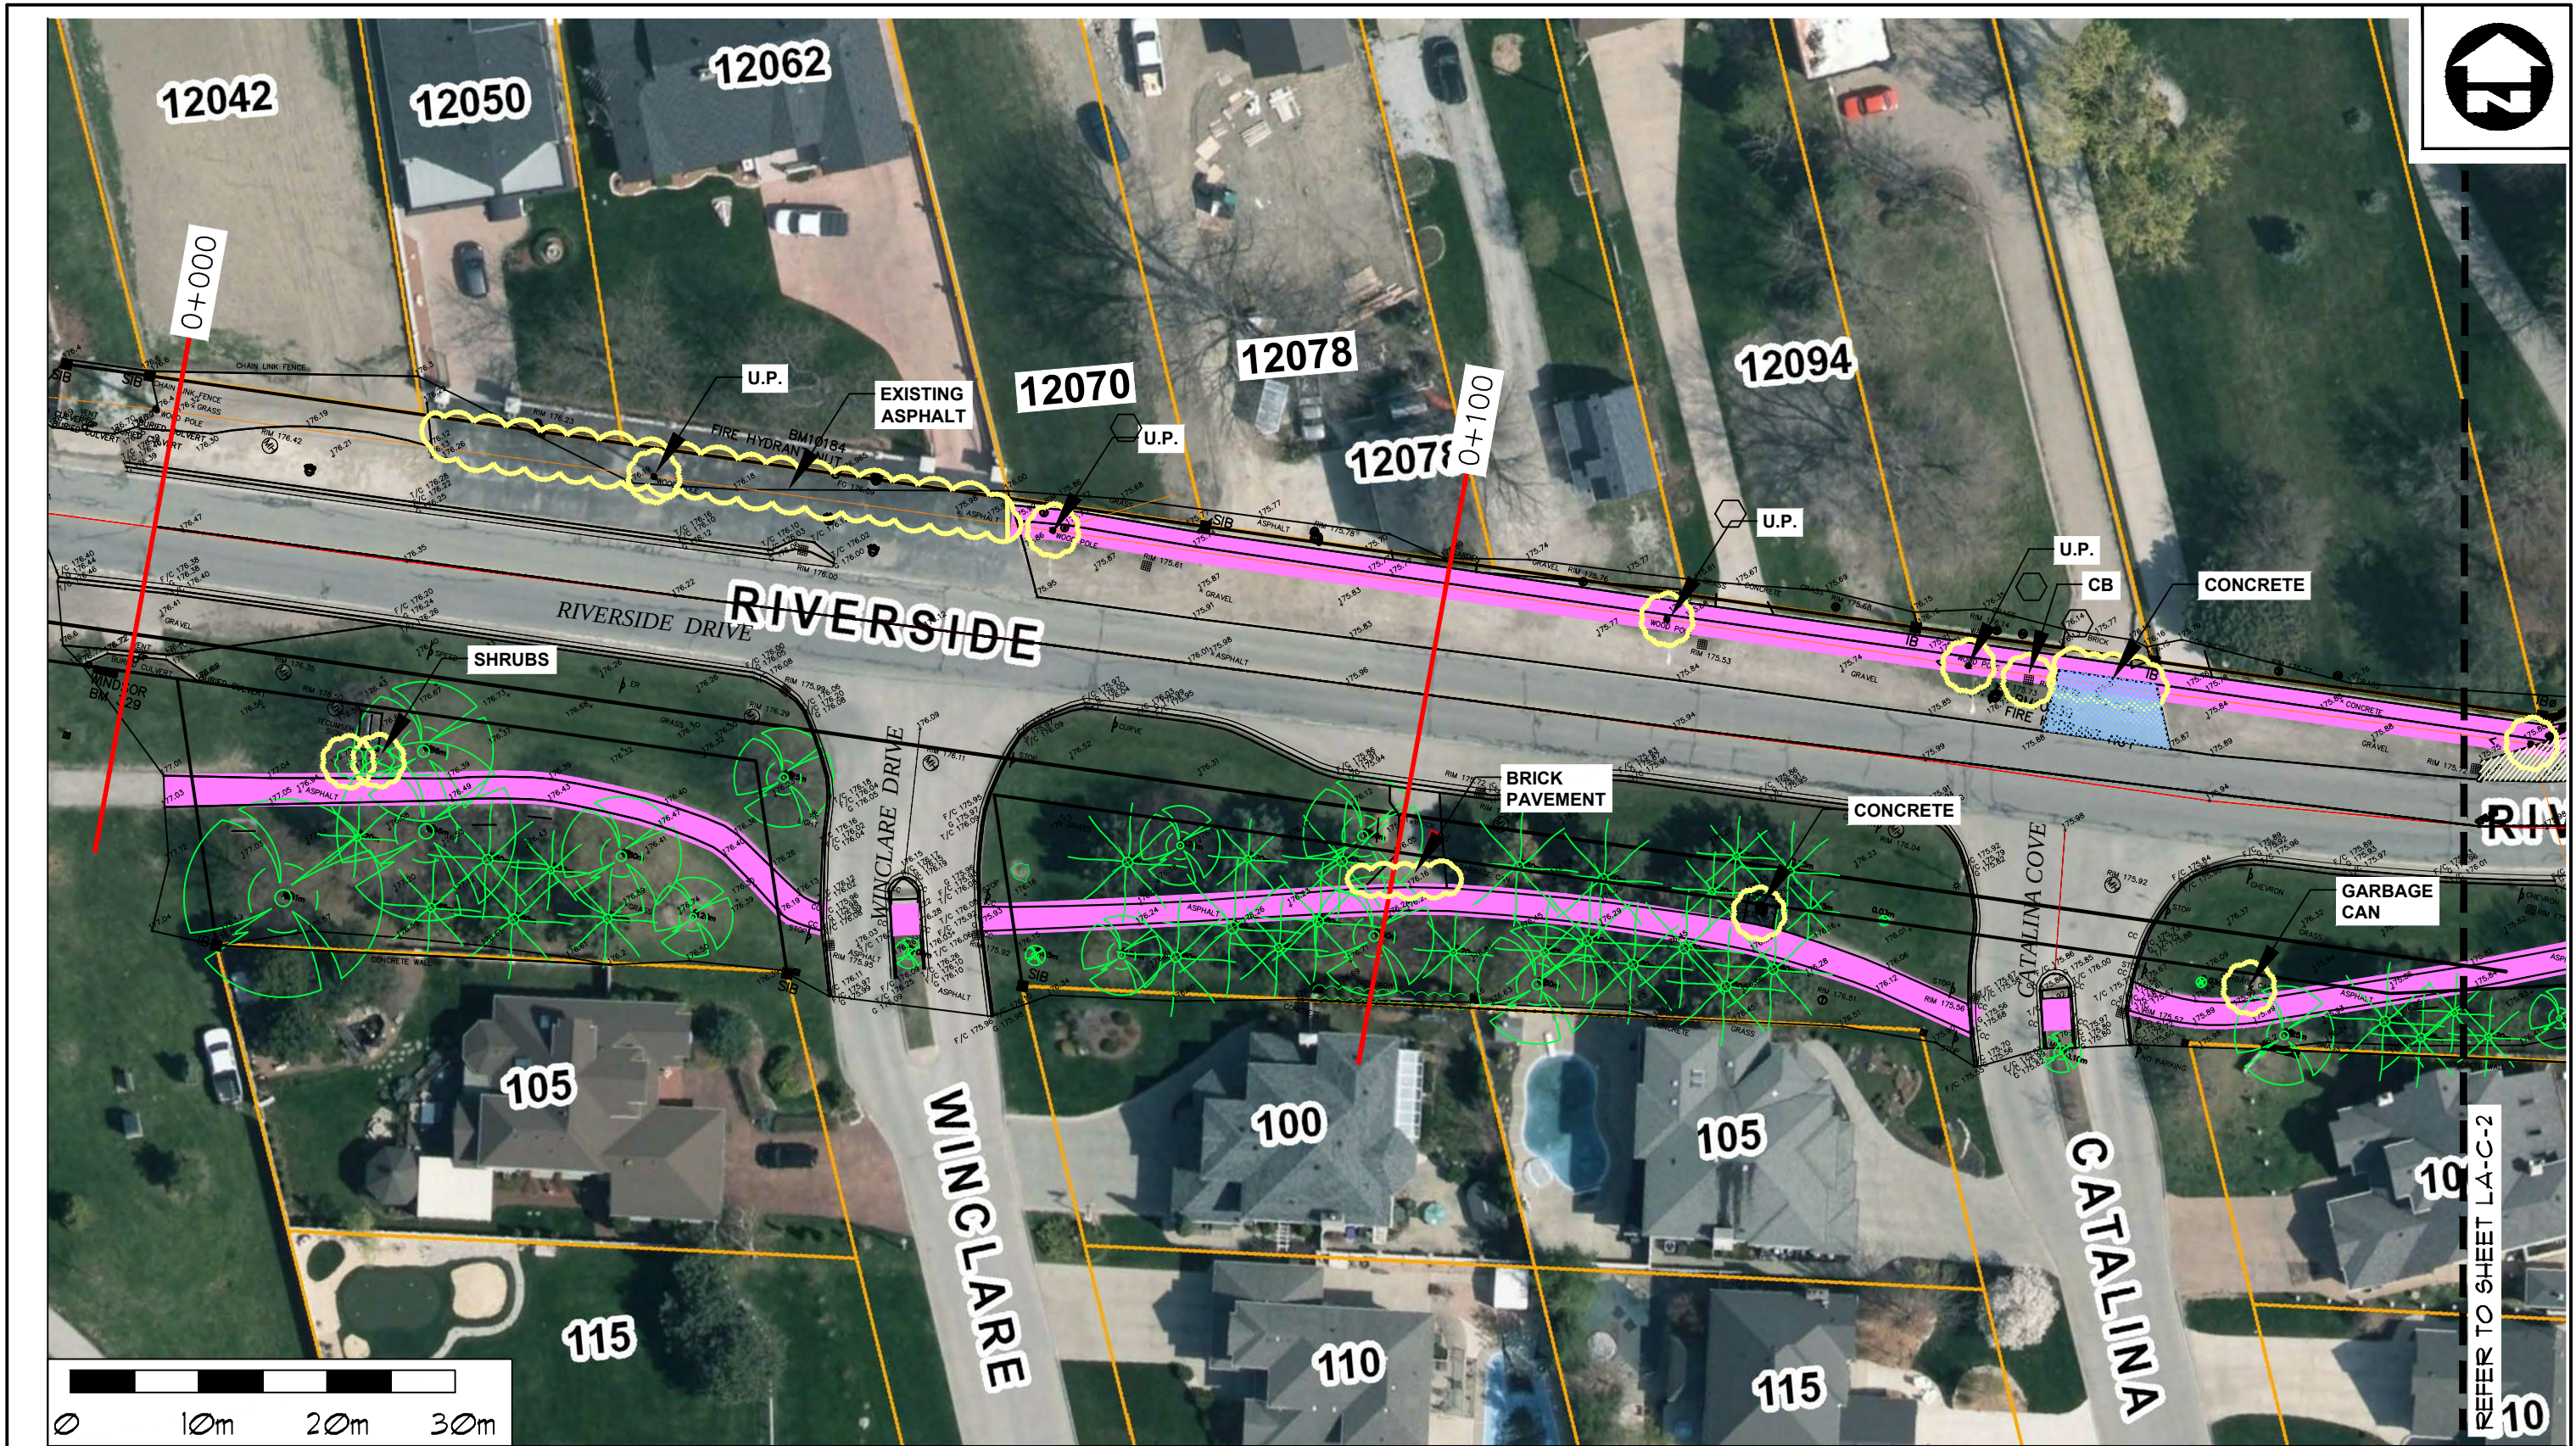

BP Bezaire Partners Planners, Landscape Architects 3514 Walker Rd., Unit 1A Windsor, ON N8W 3S4 p: 519 966 6844 f: 519 966 4088 gbezaire@bezaire.ca	PROJECT: GANATCHIO TRAIL EXTENSION	CLIENT: TOWN OF Tecumseh ONTARIO • CANADA	DRAWING TITLE TRAIL LOCATION CONCEPT PLAN	DATE: JULY, 2017	SHEET LA-C-1 1267 Concept R1
				SCALE: 1:500 @ 11 X 17 1:250 @ 22 X 34	
				DRAWN BY: ML, GDB	

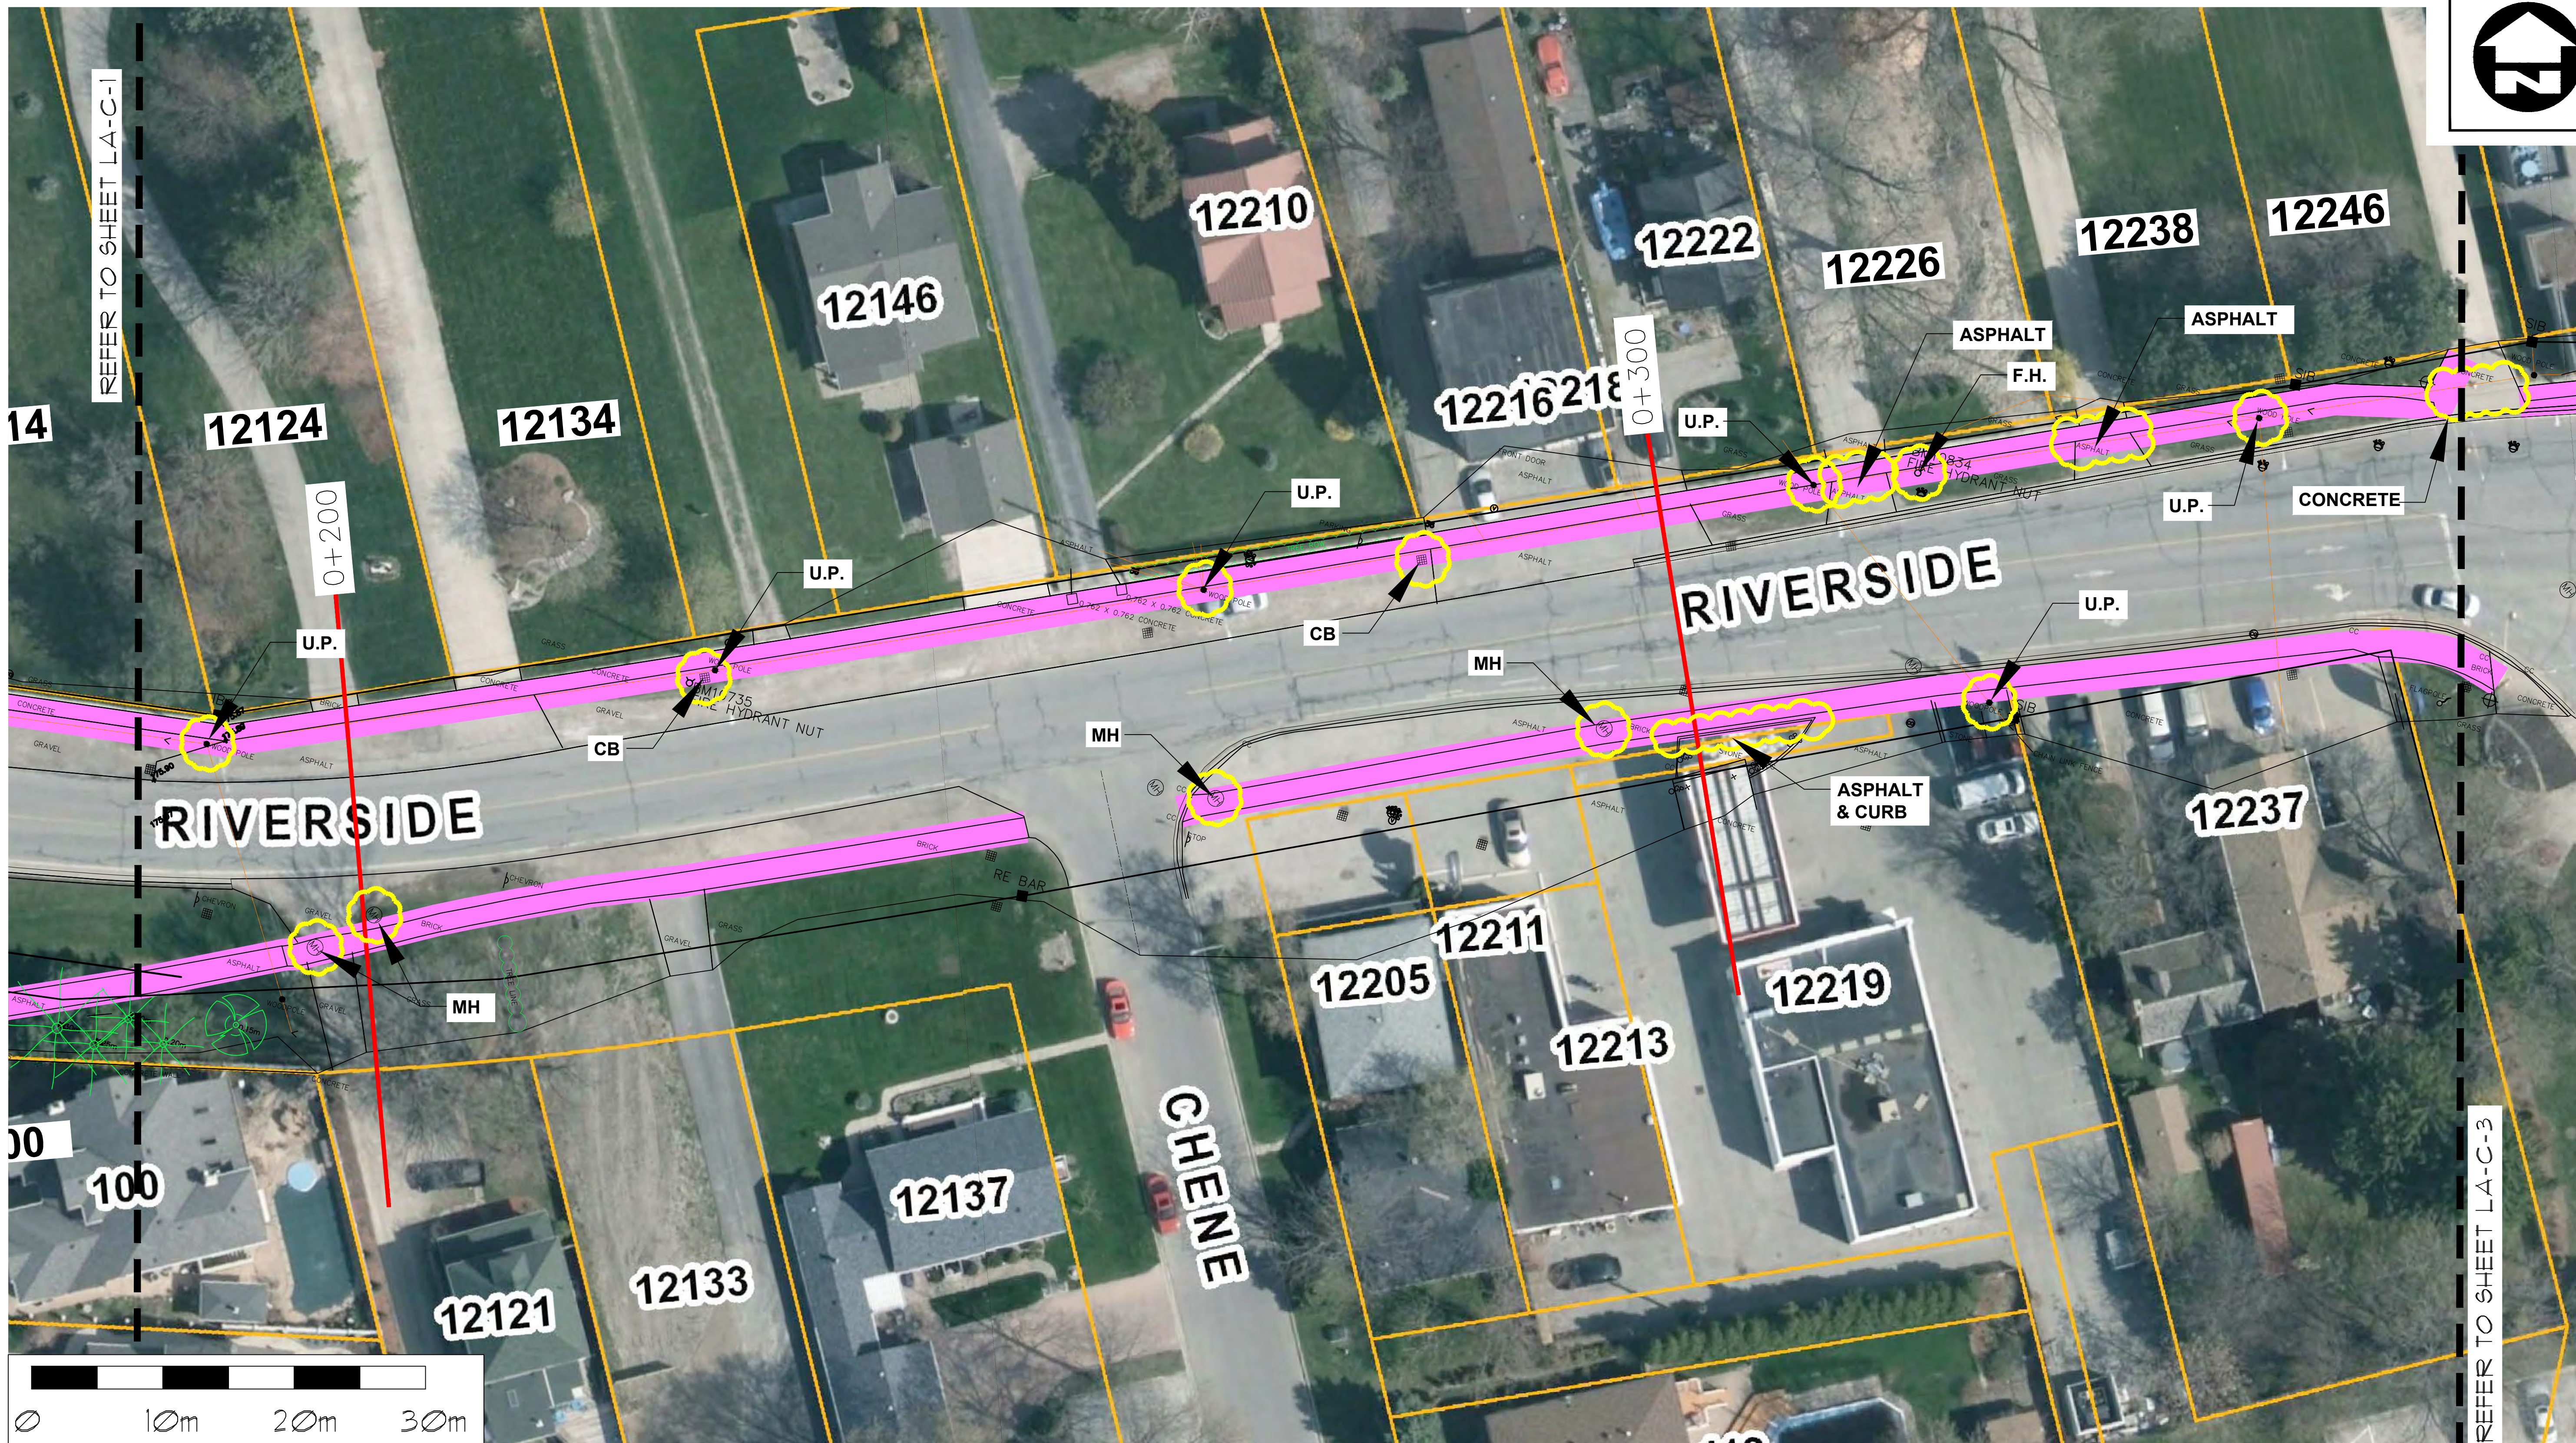

BP Bezaire Partners Planners, Landscape Architects	3514 Walker Rd., Unit 1A Windsor, ON N8W 3S4 p: 519 966 6844 f: 519 966 4088 gbezaire@bezaire.ca	PROJECT: GANATCHIO TRAIL EXTENSION	CLIENT: TOWN OF Tecumseh ONTARIO • CANADA	DRAWING TITLE TRAIL LOCATION CONCEPT PLAN	DATE: JULY, 2017	SHEET LA-C-2 1267 Concept R1
					SCALE: 1:500 @ 11 X 17 1:250 @ 22 X 34	
					DRAWN BY: ML, GDB	

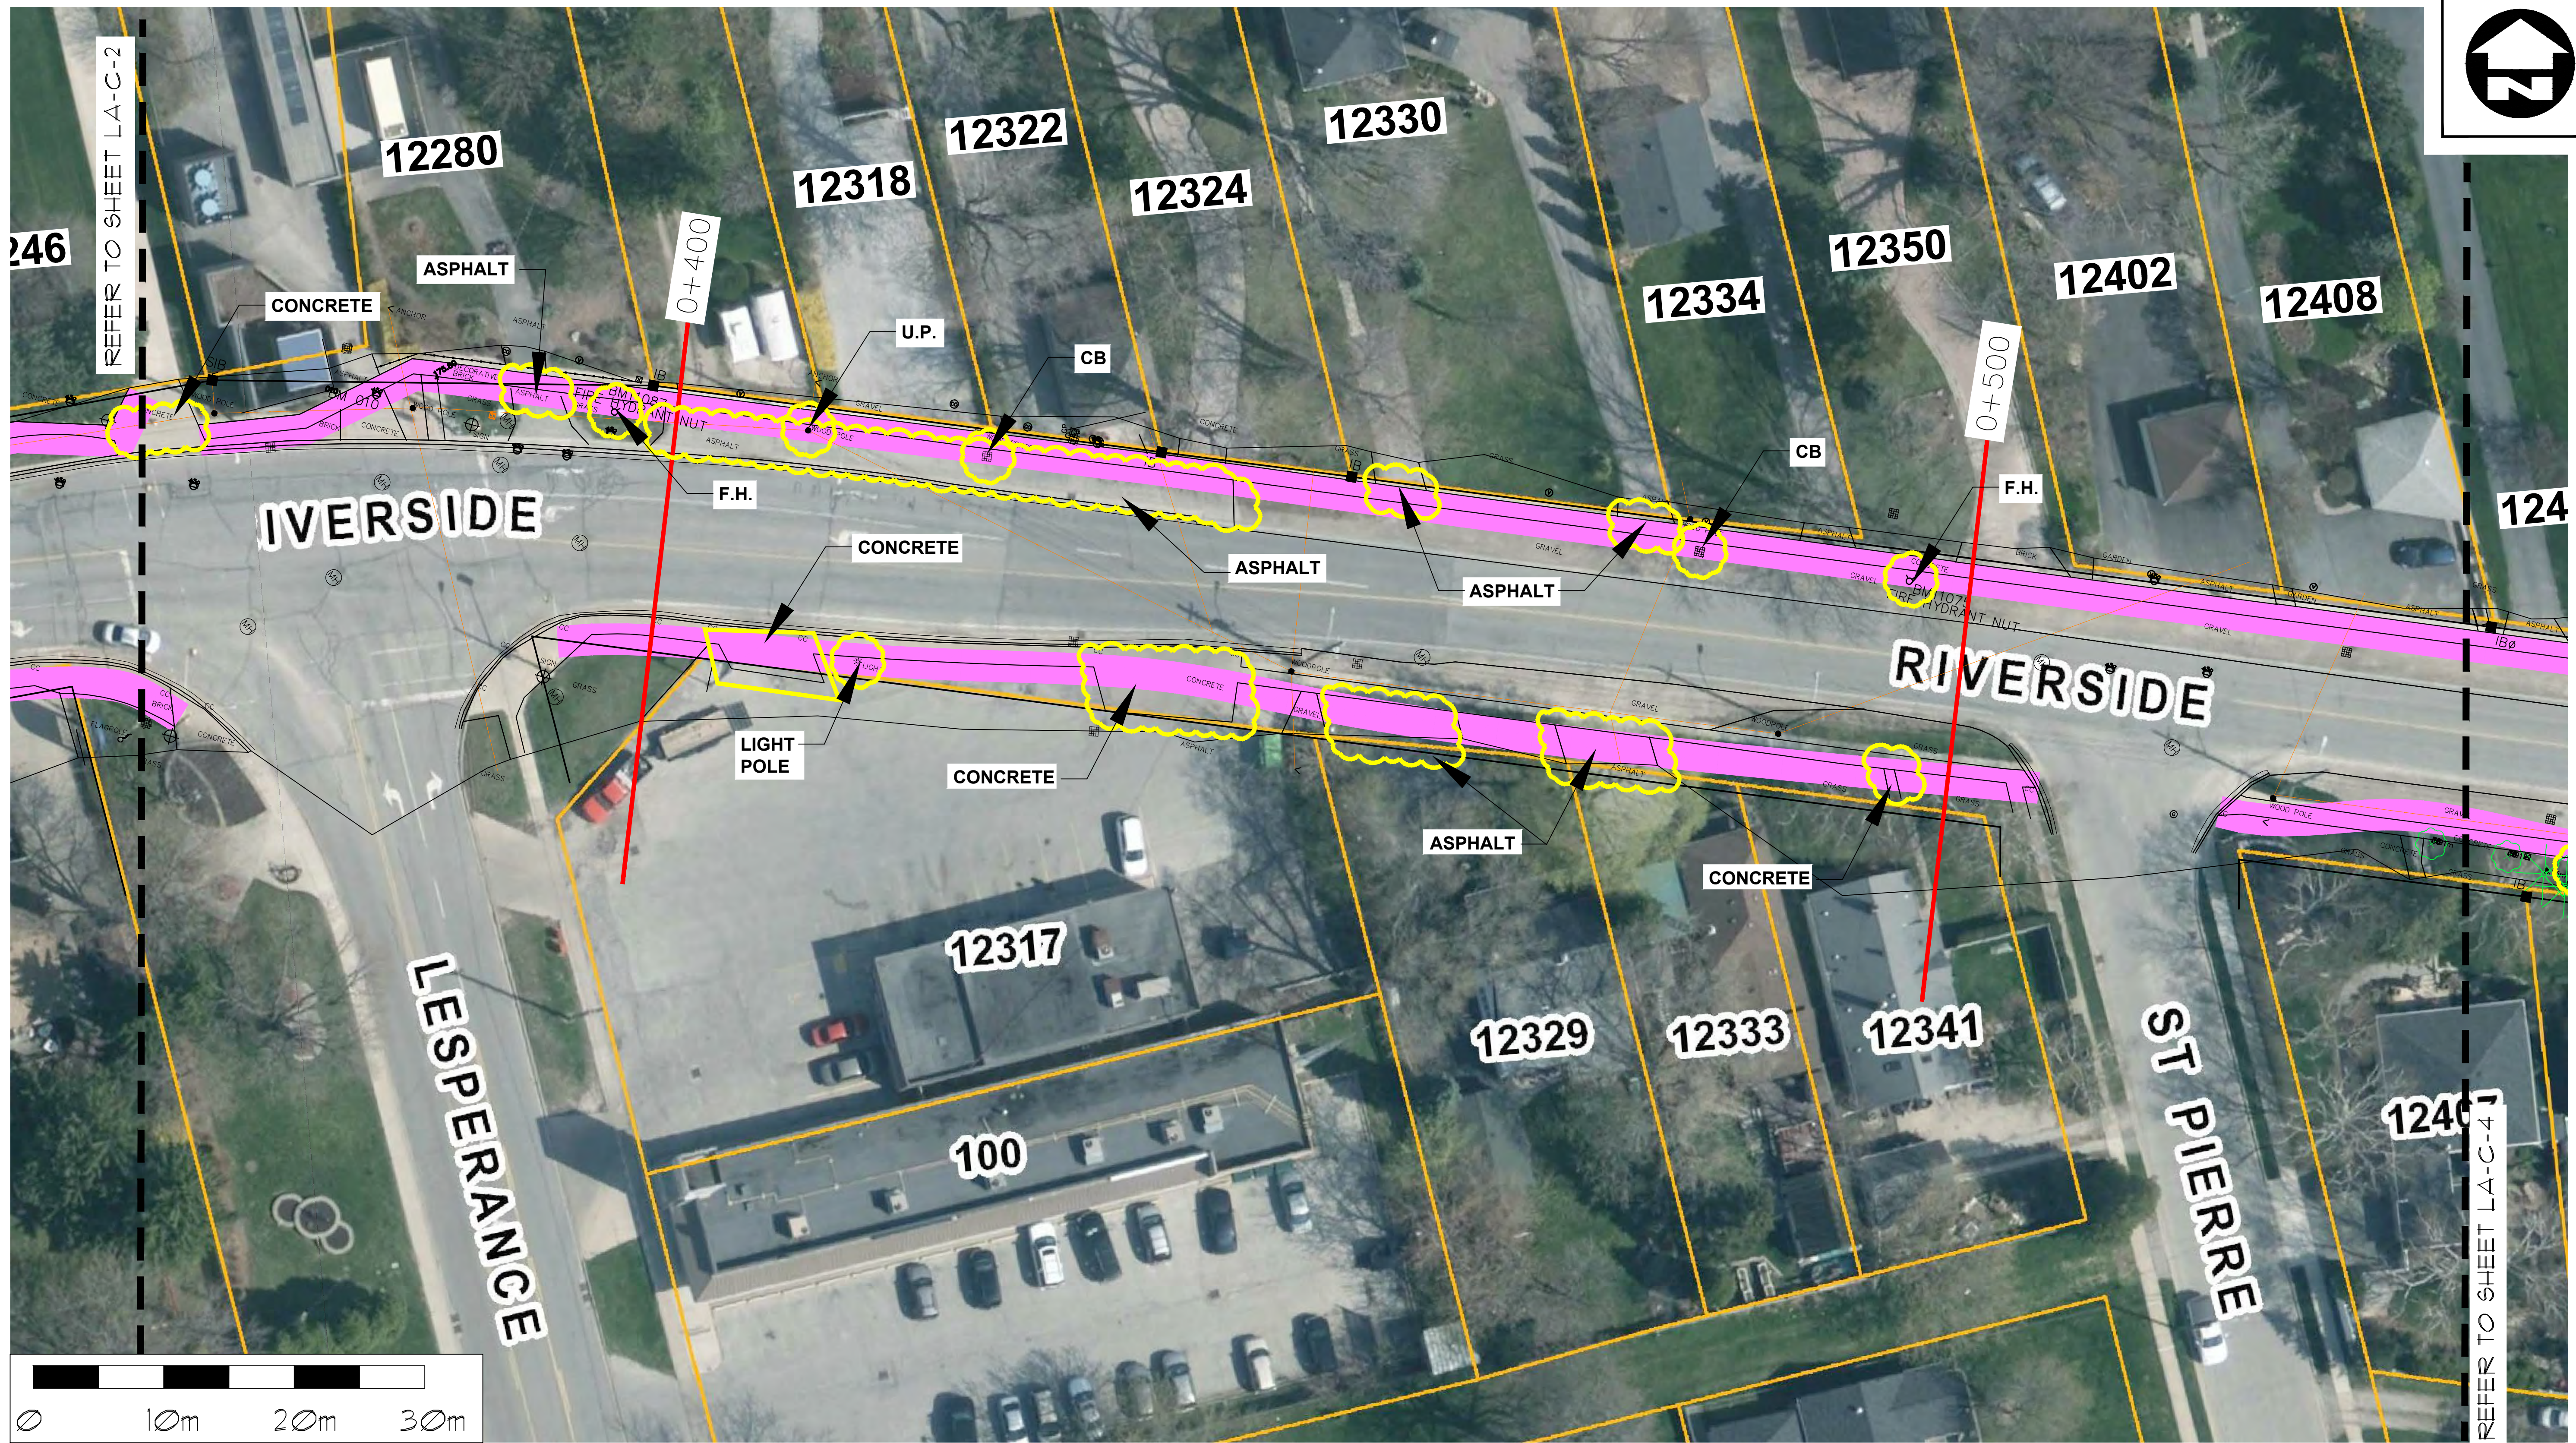


BP Bezaire Partners Planners, Landscape Architects 3514 Walker Rd., Unit 1A Windsor, ON N8W 3S4 p: 519 966 6844 f: 519 966 4088 gbezaire@bezaire.ca	PROJECT: GANATCHIO TRAIL EXTENSION	CLIENT: TOWN OF Tecumseh ONTARIO • CANADA	DRAWING TITLE TRAIL LOCATON CONCEPT PLAN	DATE: JULY, 2017	SHEET LA-C-3 1267 Concept R1
				SCALE: 1:500 @ 11 x 17 1:250 @ 22 x 34	
				DRAWN BY: ML, GDB	





BP Bezaire Partners Planners, Landscape Architects 3514 Walker Rd., Unit 1A Windsor, ON N8W 3S4 p: 519 966 6844 f: 519 966 4088 gbezaire@bezaire.ca	PROJECT: GANATCHIO TRAIL EXTENSION	CLIENT: TOWN OF Tecumseh ONTARIO • CANADA	DRAWING TITLE TRAIL LOCATON CONCEPT PLAN	DATE: JULY, 2017	SHEET LA-C-5 1267 Concept R1
				SCALE: 1:500 @ 11 x 17 1:250 @ 22 x 34	
				DRAWN BY: ML, GDB	

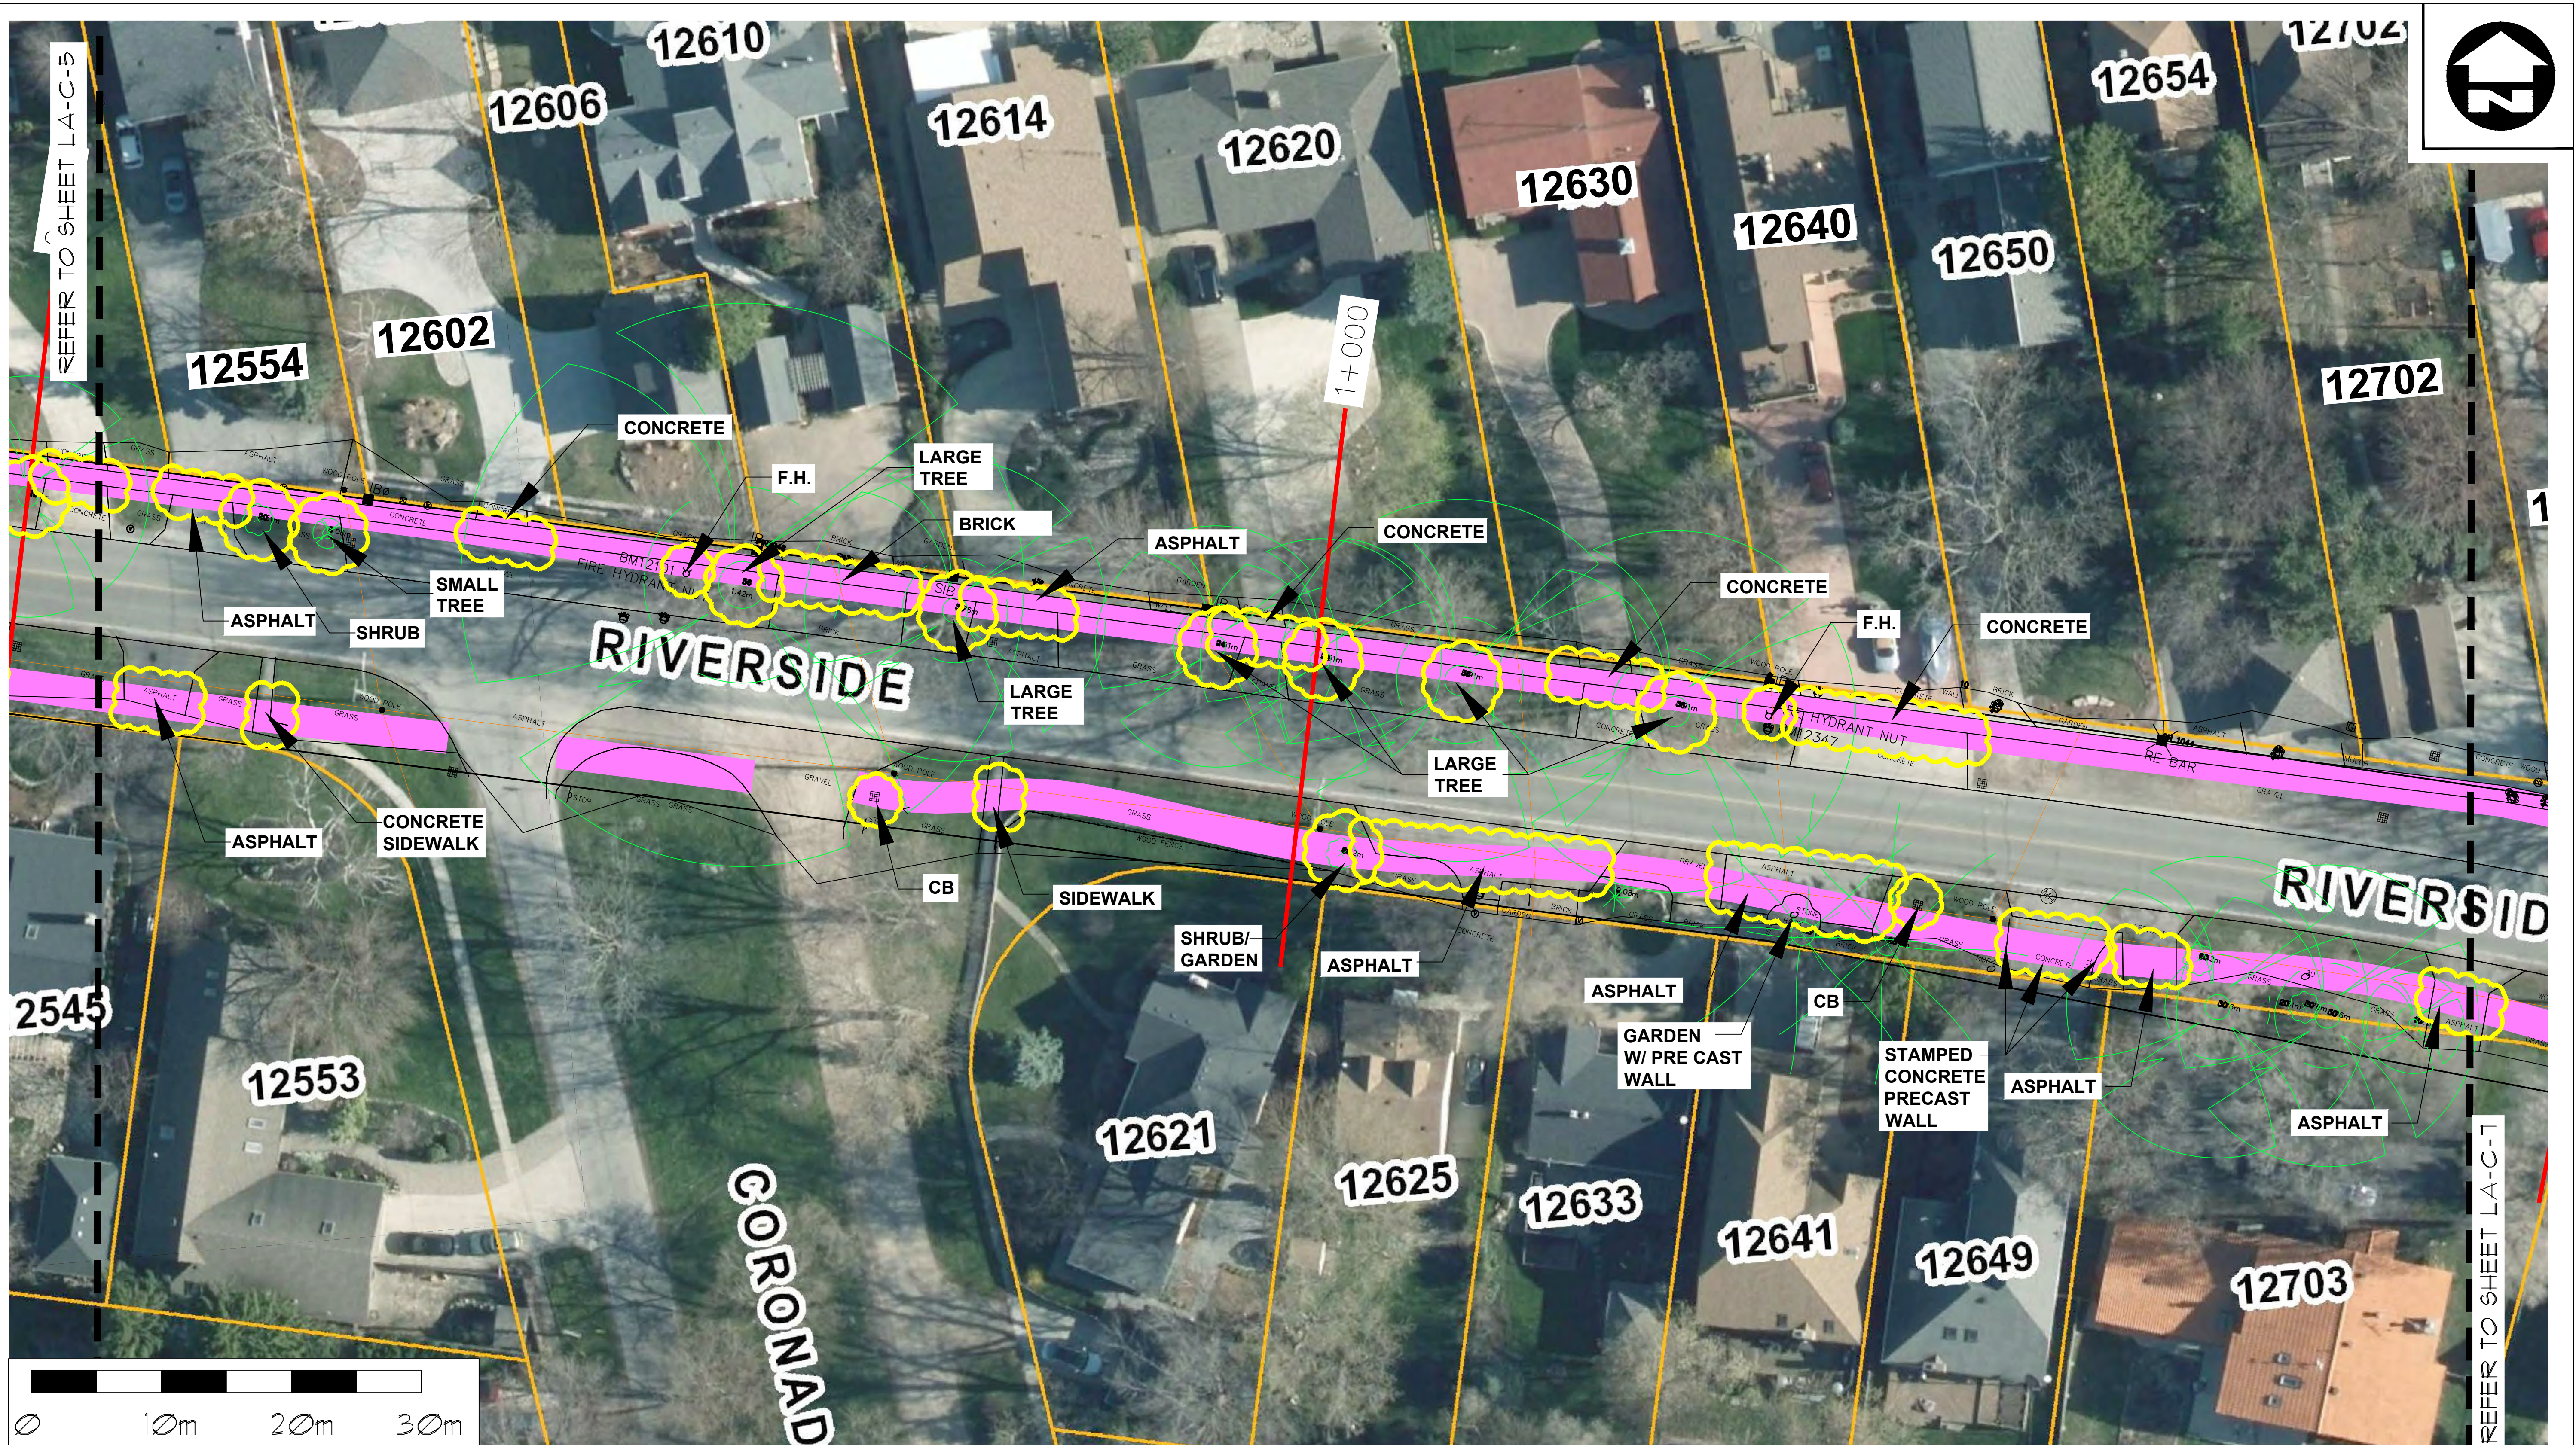

BP
Bezaire Partners
 Planners, Landscape Architects

3514 Walker Rd., Unit 1A
 Windsor, ON N8W 3S4
 p: 519 966 6844
 f: 519 966 4088
 gbezaire@bezaire.ca

PROJECT:
GANATCHIO
TRAIL EXTENSION

CLIENT:

TOWN OF
Tecumseh
 ONTARIO • CANADA


DRAWING TITLE
TRAIL LOCATION
CONCEPT PLAN

DATE: JULY, 2017

SCALE: 1:500 @ 11 X 17
 1:250 @ 22 X 34

DRAWN BY: ML, GDB

SHEET
LA-C-6
 1267 Concept R1

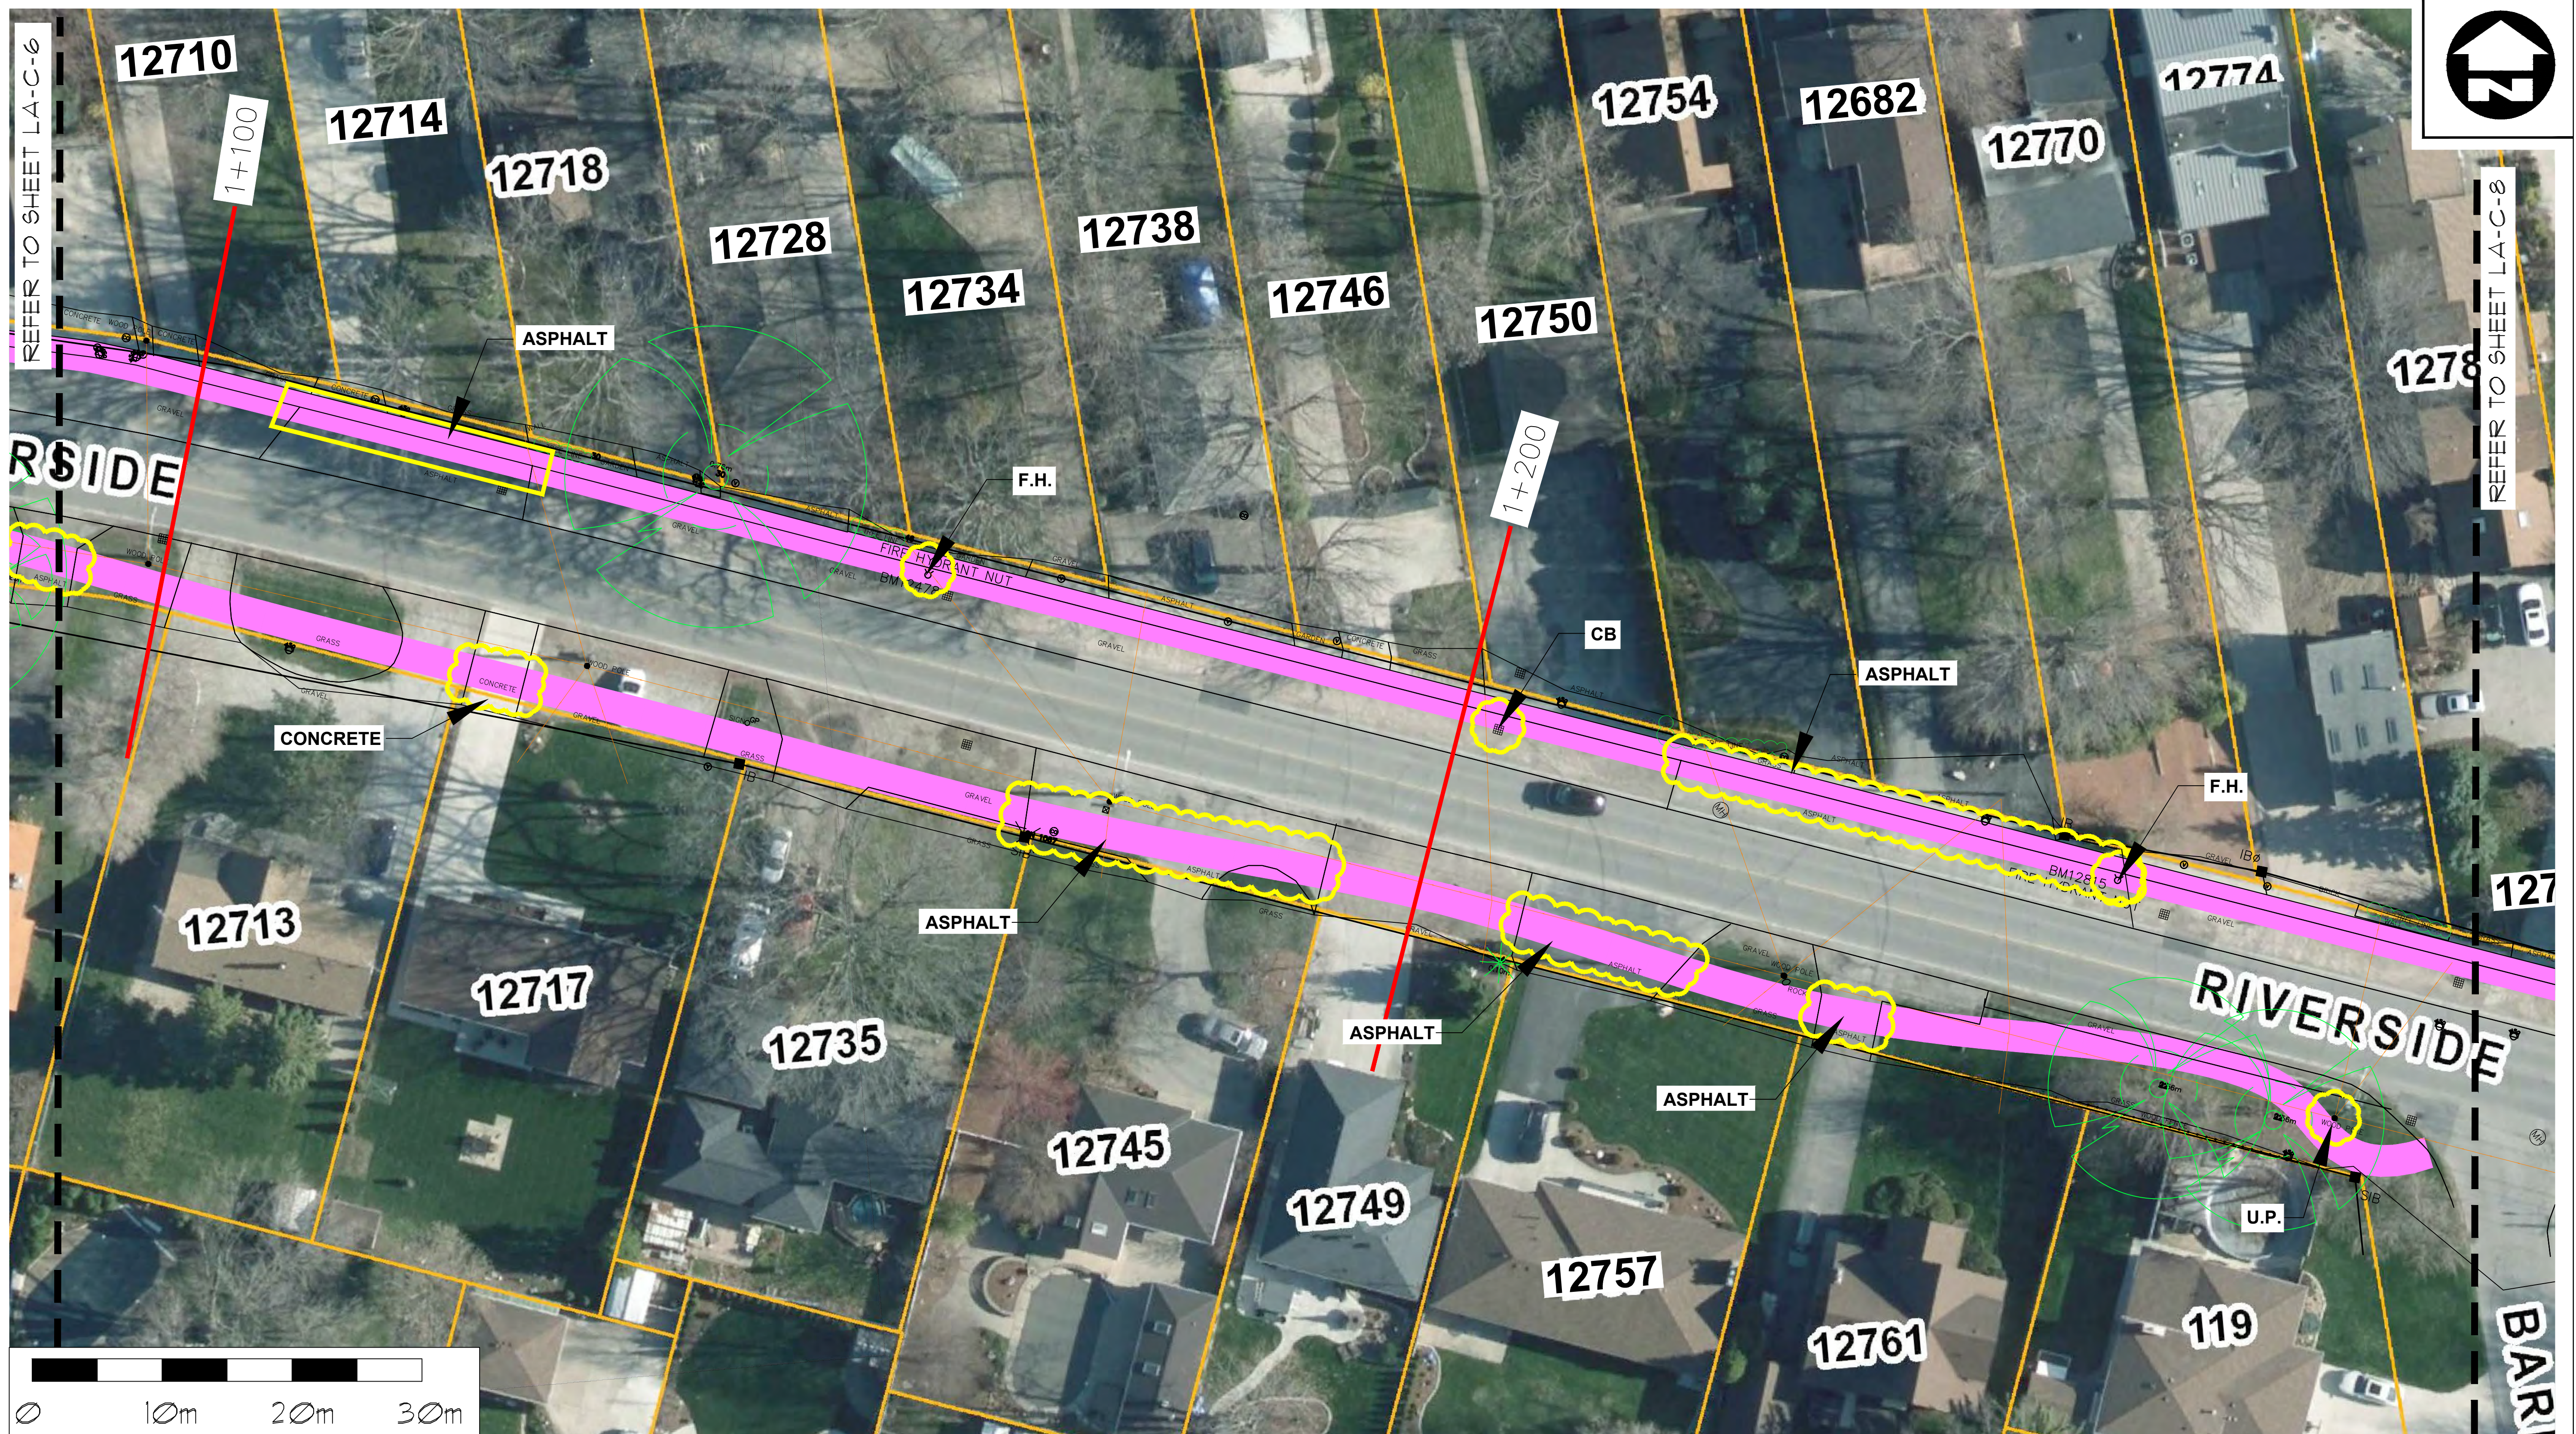

BP
Bezaire Partners
Planners, Landscape Architects

3514 Walker Rd., Unit 1A
Windsor, ON N8W 3S4
p: 519 966 6844
f: 519 966 4088
gbezaire@bezaire.ca


PROJECT:
**GANATCHIO
TRAIL EXTENSION**

CLIENT:
**TOWN OF
Tecumseh**
ONTARIO · CANADA


DRAWING TITLE
**TRAIL LOCATION
CONCEPT PLAN**

DATE: JULY, 2017
SCALE: 1:500 @ 11 x 17
1:250 @ 22 x 34
DRAWN BY: ML, GDB

SHEET
LA-C-7
1267 Concept R1

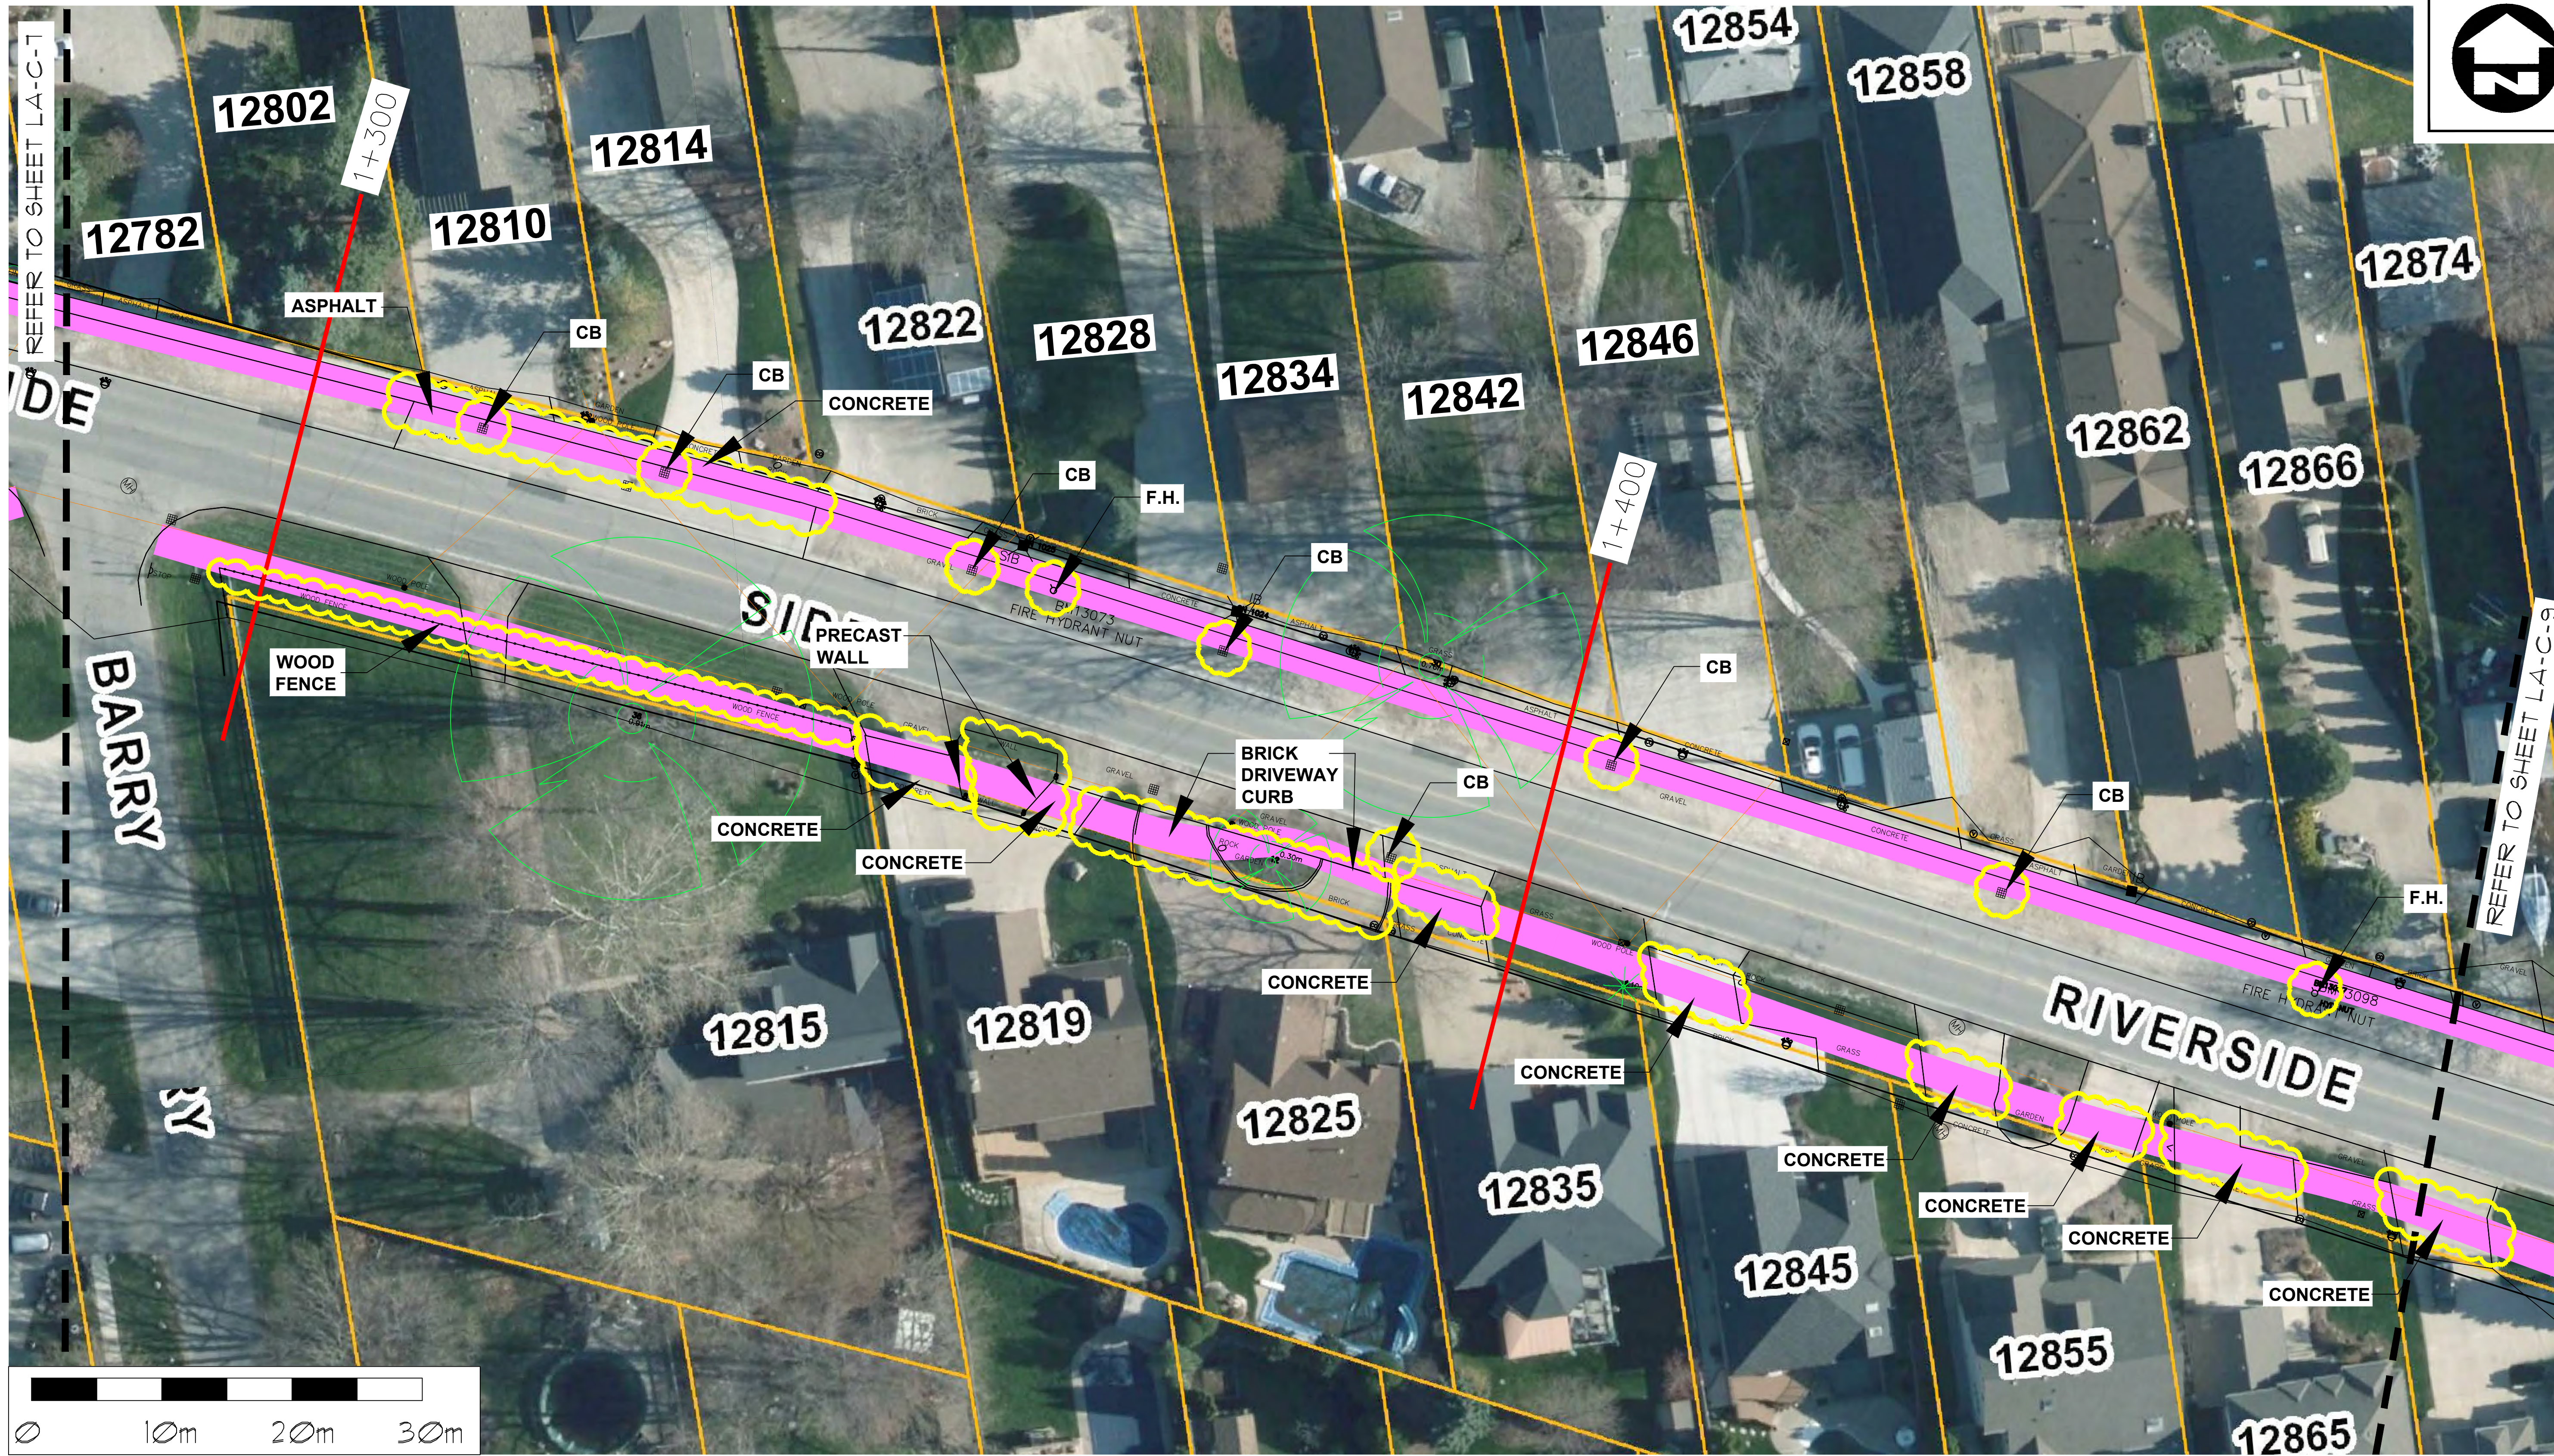

BP Bezaire Partners Planners, Landscape Architects 3514 Walker Rd., Unit 1A Windsor, ON N8W 3S4 p: 519 966 6844 f: 519 966 4088 gbezaire@bezaire.ca	PROJECT: GANATCHIO TRAIL EXTENSION	CLIENT: TOWN OF Tecumseh ONTARIO • CANADA	DRAWING TITLE TRAIL LOCATON CONCEPT PLAN	DATE: JULY, 2017	SHEET LA-C-8 1267 Concept R1
				SCALE: 1:500 @ 11 x 17 1:250 @ 22 x 34	
				DRAWN BY: ML, GDB	

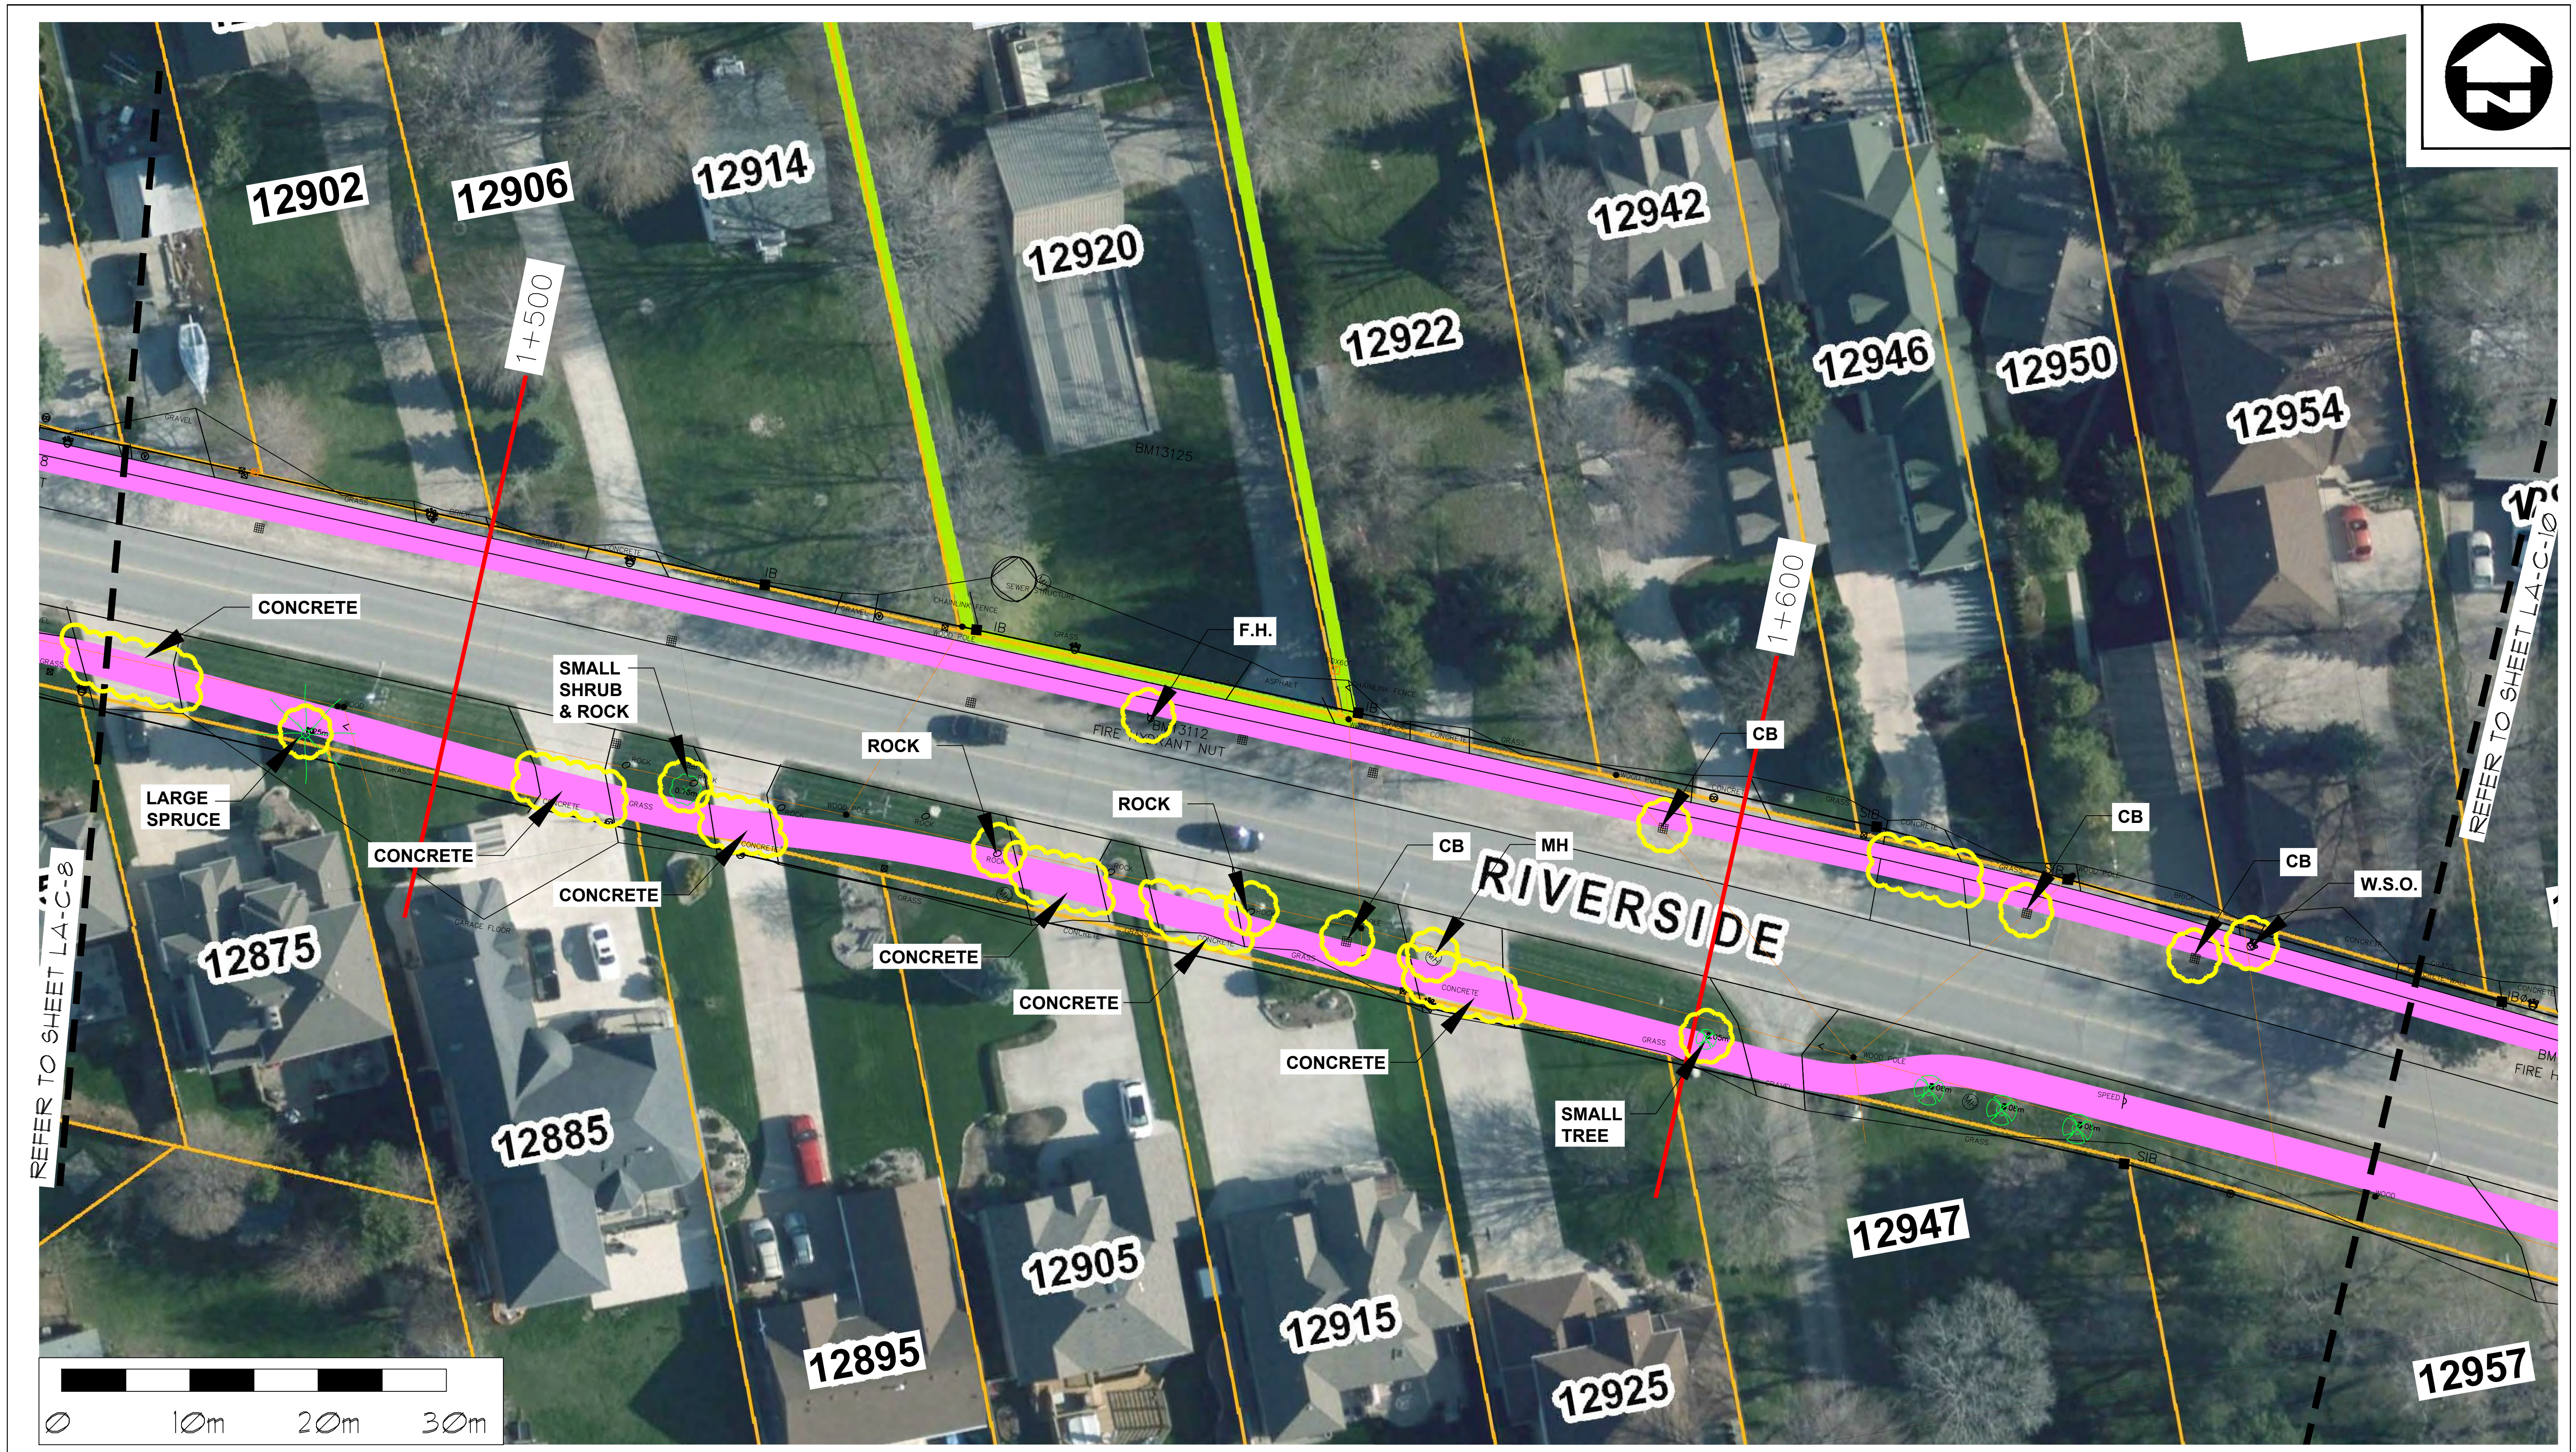

BP
Bezaire Partners
Planners, Landscape Architects

3514 Walker Rd., Unit 1A
Windsor, ON N8W 3S4
p: 519 966 6844
f: 519 966 4088
gbezaire@bezaire.ca


PROJECT:
**GANATCHIO
TRAIL EXTENSION**

CLIENT:
**TOWN OF
Tecumseh**
ONTARIO • CANADA

DRAWING TITLE
**TRAIL LOCATON
CONCEPT PLAN**

DATE: JULY, 2017
SCALE: 1:500 @ 11 x 17
1:250 @ 22 x 34
DRAWN BY: ML, GDB

SHEET
LA-C-9
1267 Concept R1

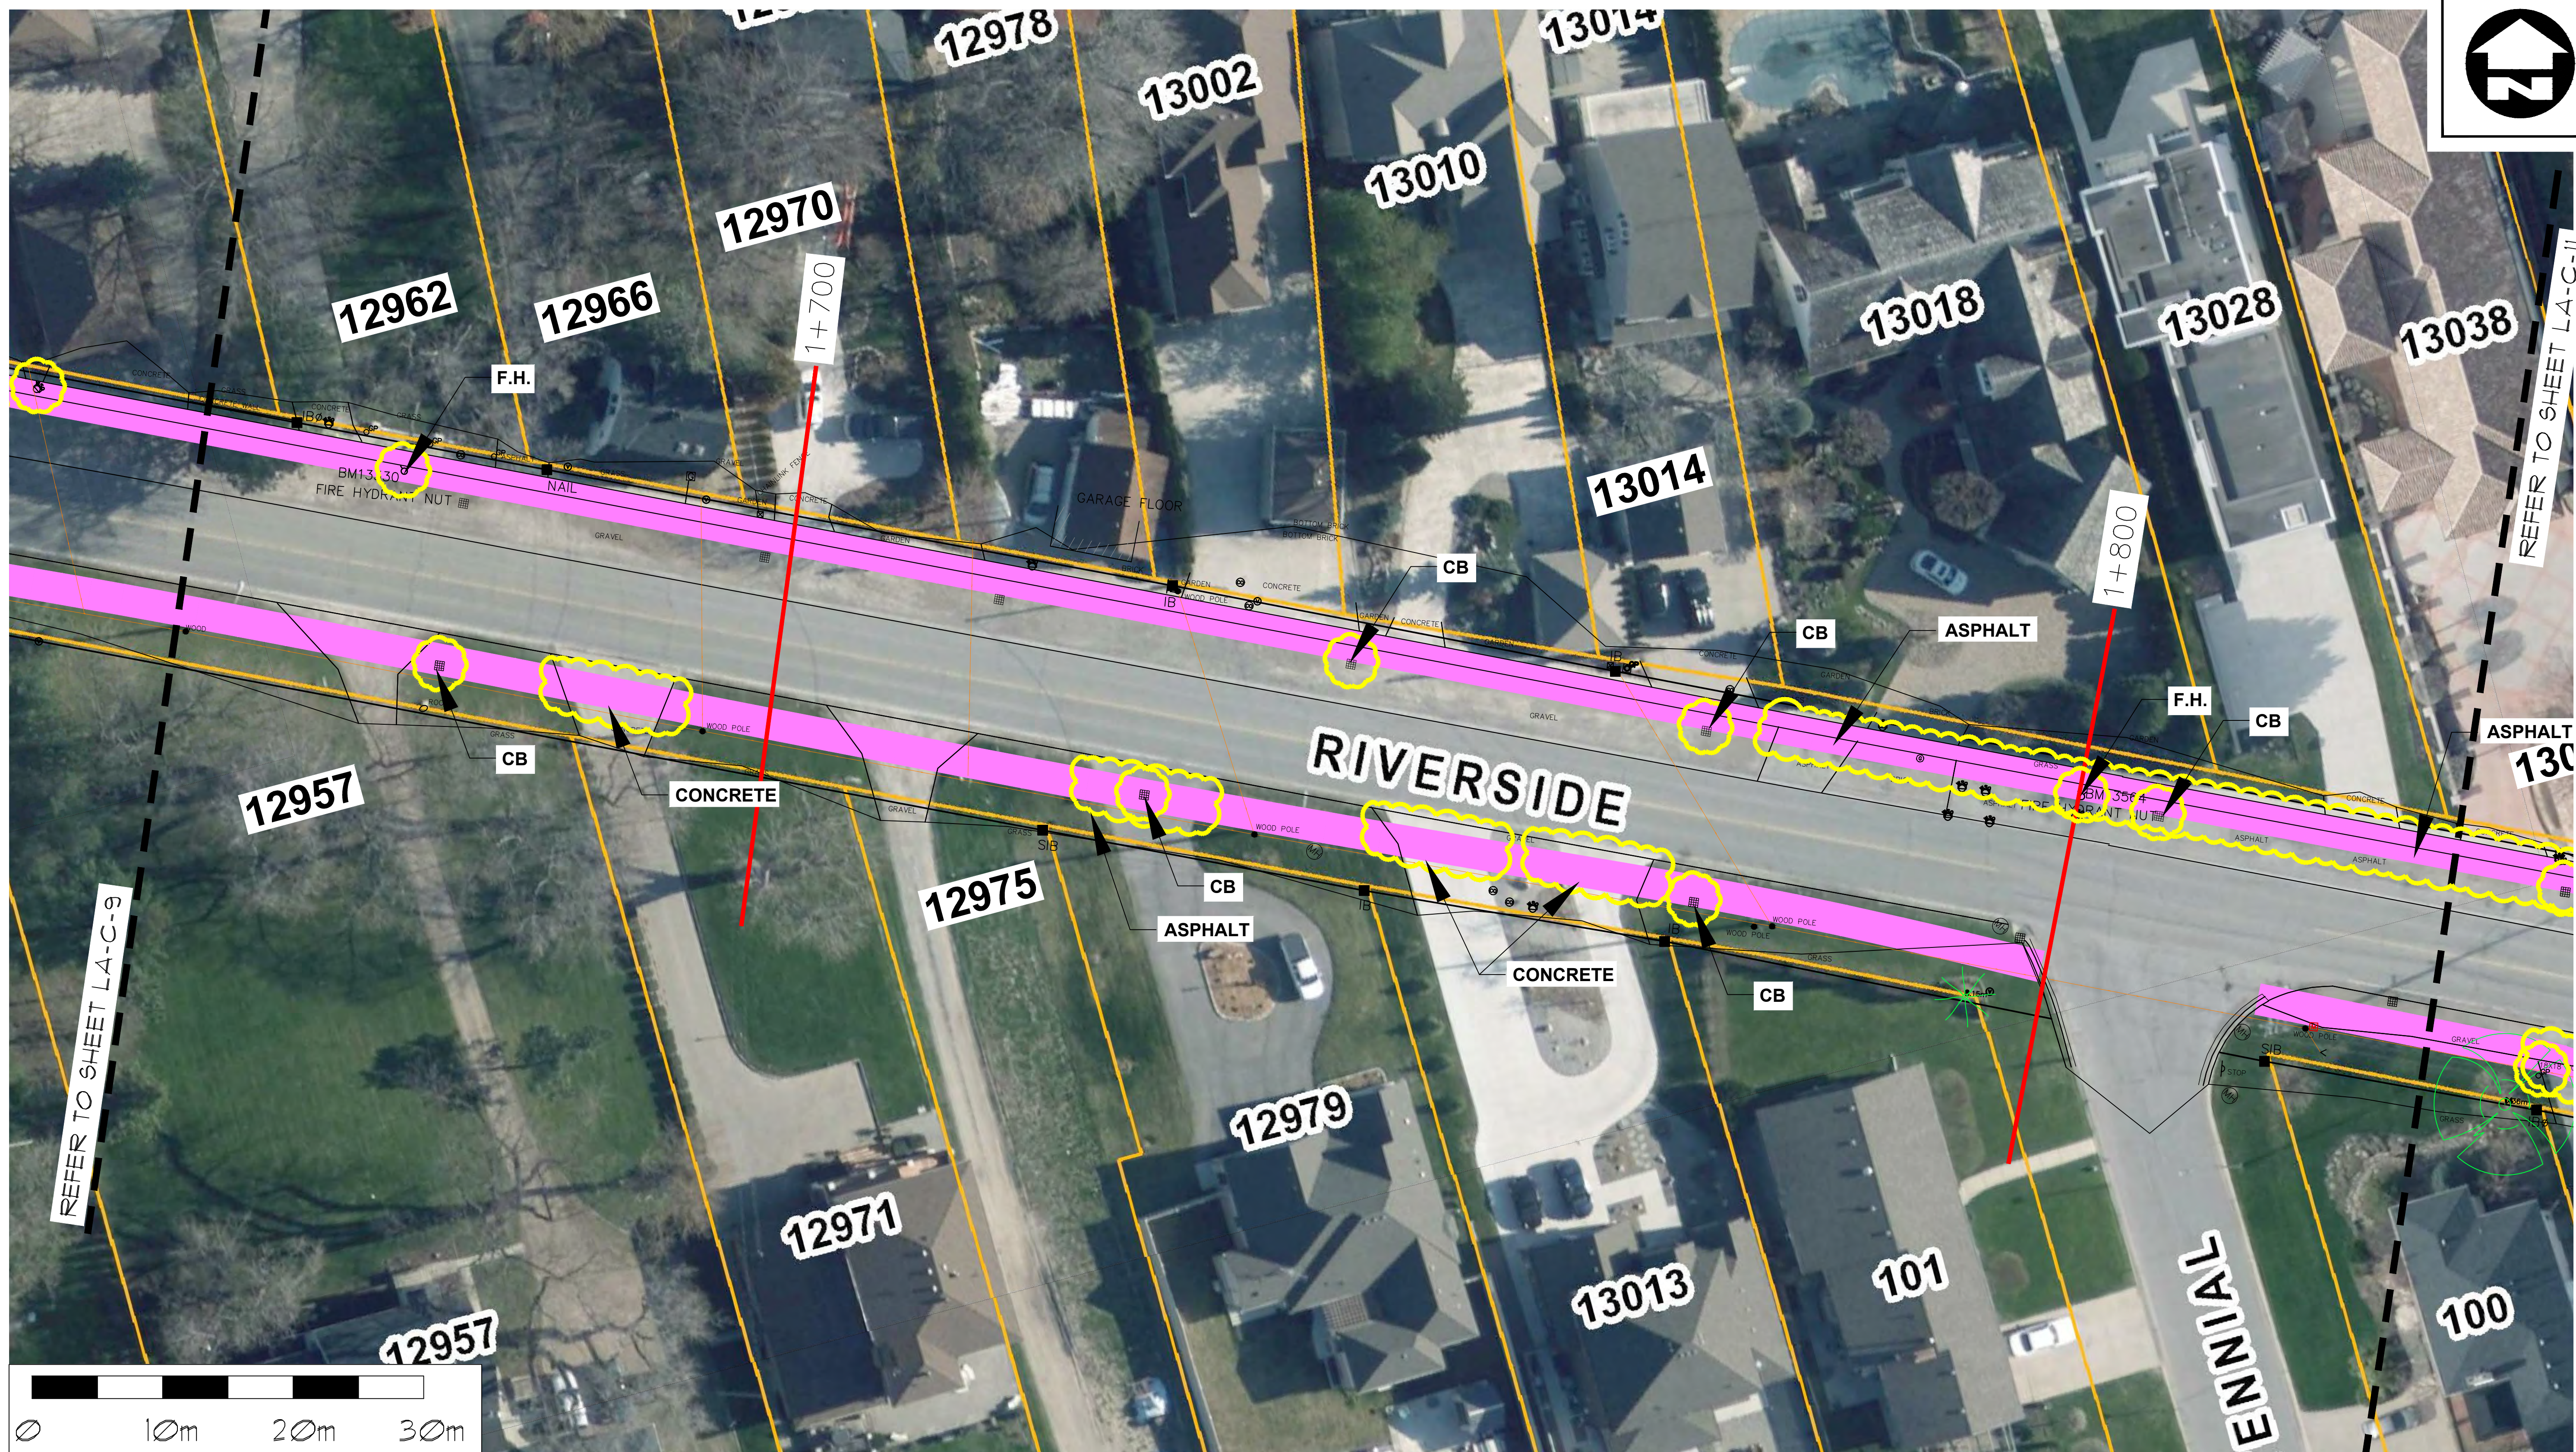

BP

Bezaire Partners

Planners, Landscape Architects

3514 Walker Rd., Unit 1A

Windsor, ON N8W 3S4

p: 519 966 6844

f: 519 966 4088

gbezaire@bezaire.ca

PROJECT:

GANATCHIO TRAIL EXTENSION

CLIENT:

TOWN OF


Tecumseh


ONTARIO • CANADA

DRAWING TITLE

TRAIL LOCATION CONCEPT PLAN

DATE:	JULY, 2017	SHEET LA-C-10 1267 Concept R1
SCALE:	1:500 @ 11 x 17 1:250 @ 22 x 34	
DRAWN BY:	ML, GDB	

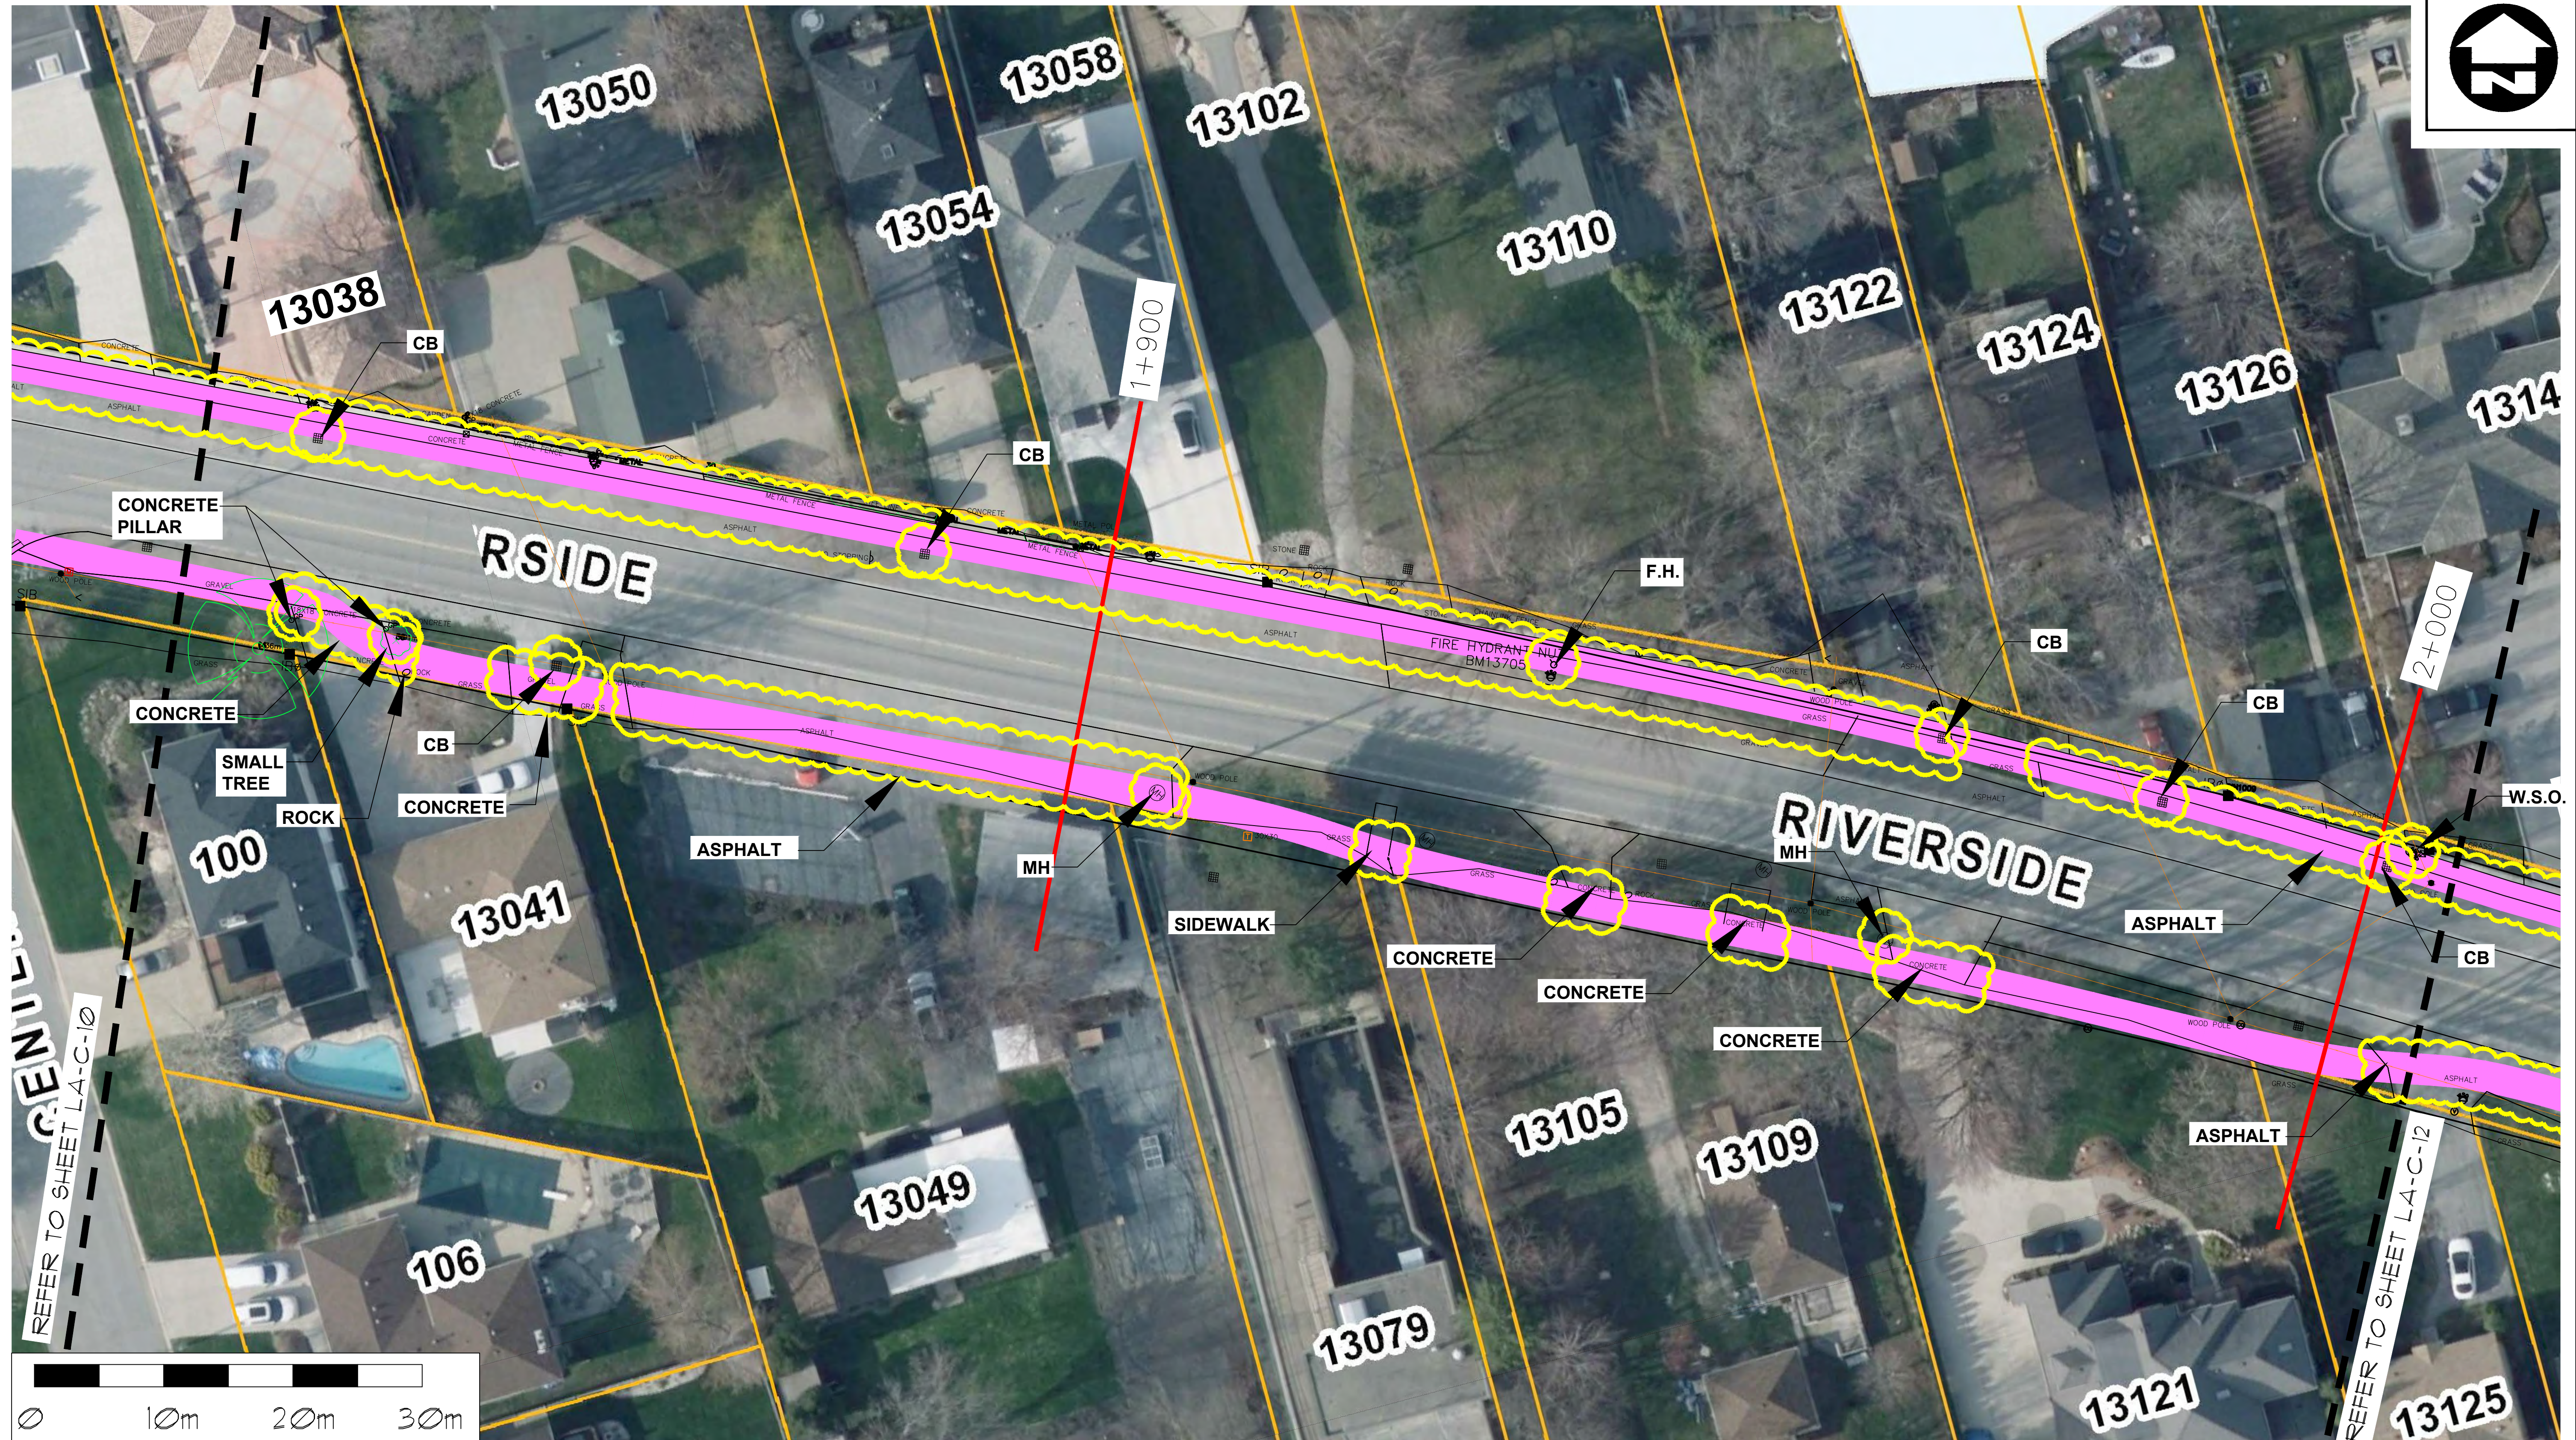

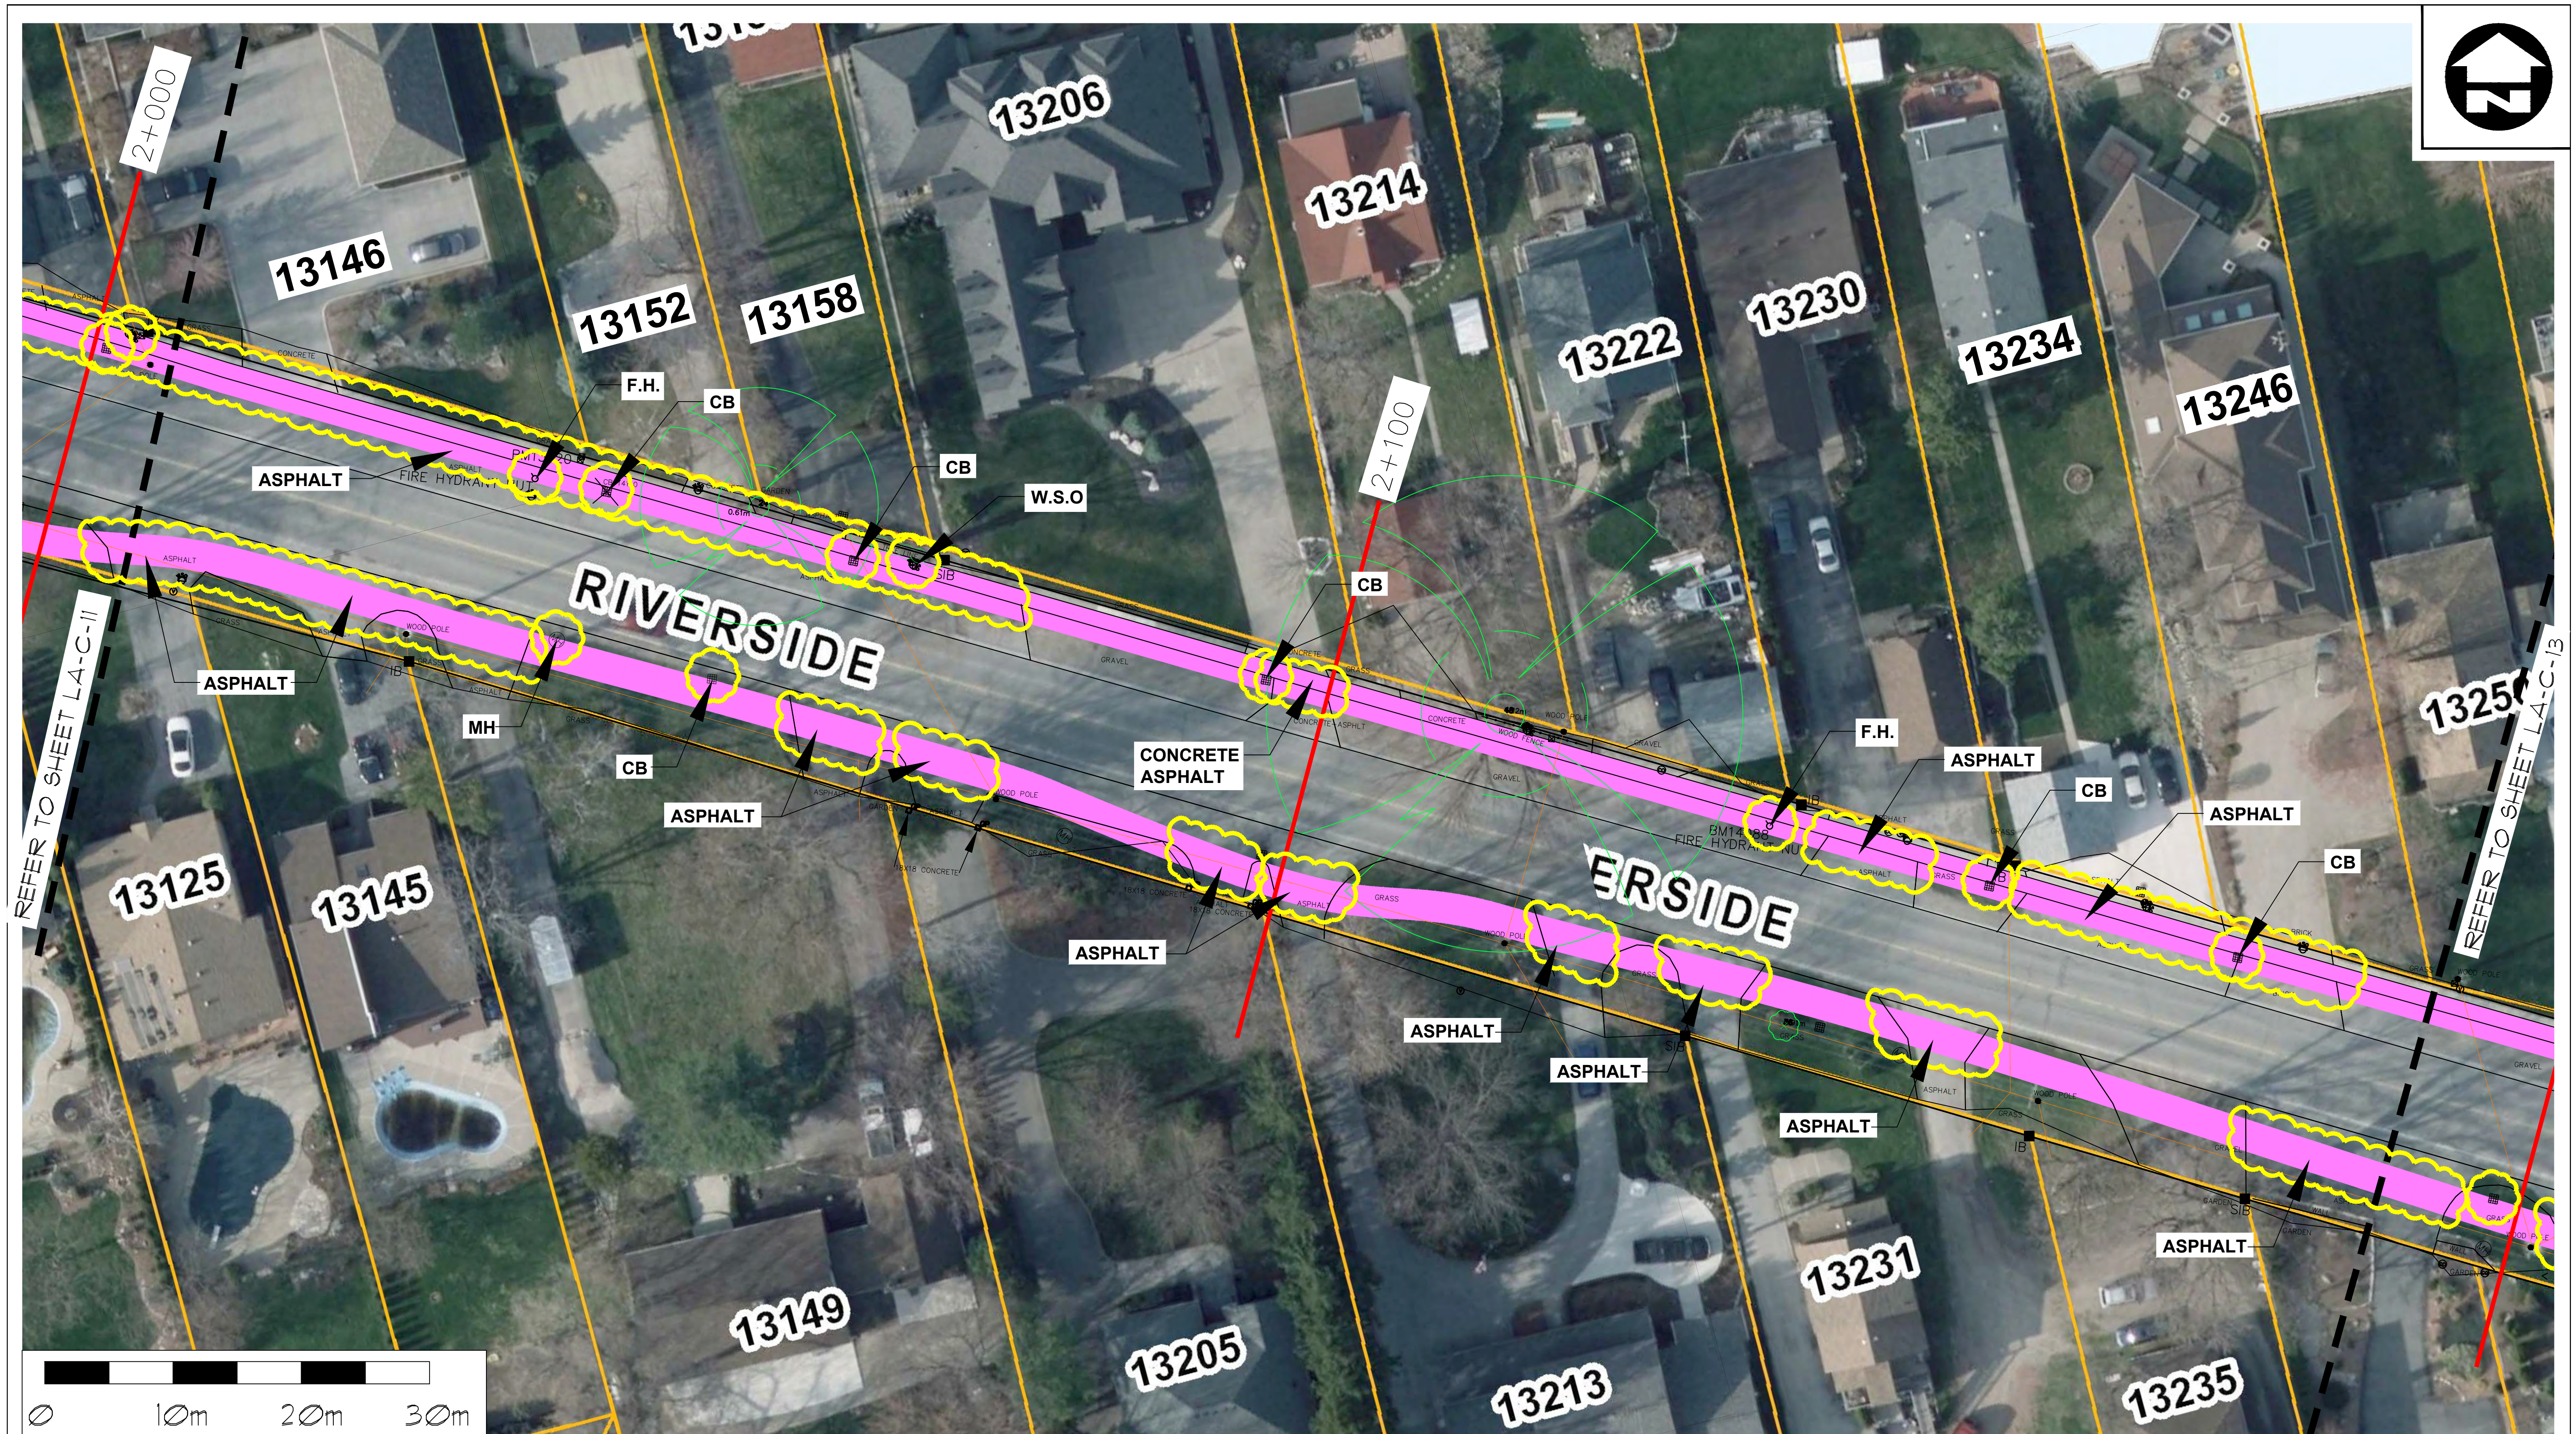

BP
Bezaire Partners
Planners, Landscape Architects

3514 Walker Rd., Unit 1A
Windsor, ON N8W 3S4
p: 519 966 6844
f: 519 966 4088
gbezaire@bezaire.ca


PROJECT:
**GANATCHIO
TRAIL EXTENSION**

CLIENT:
**TOWN OF
Tecumseh**
ONTARIO · CANADA

DRAWING TITLE
**TRAIL LOCATION
CONCEPT PLAN**

DATE: JULY, 2017
SCALE: 1:500 @ 11 x 17
1:250 @ 22 x 34
DRAWN BY: ML, GDB

SHEET
LA-C-12
1267 Concept R1

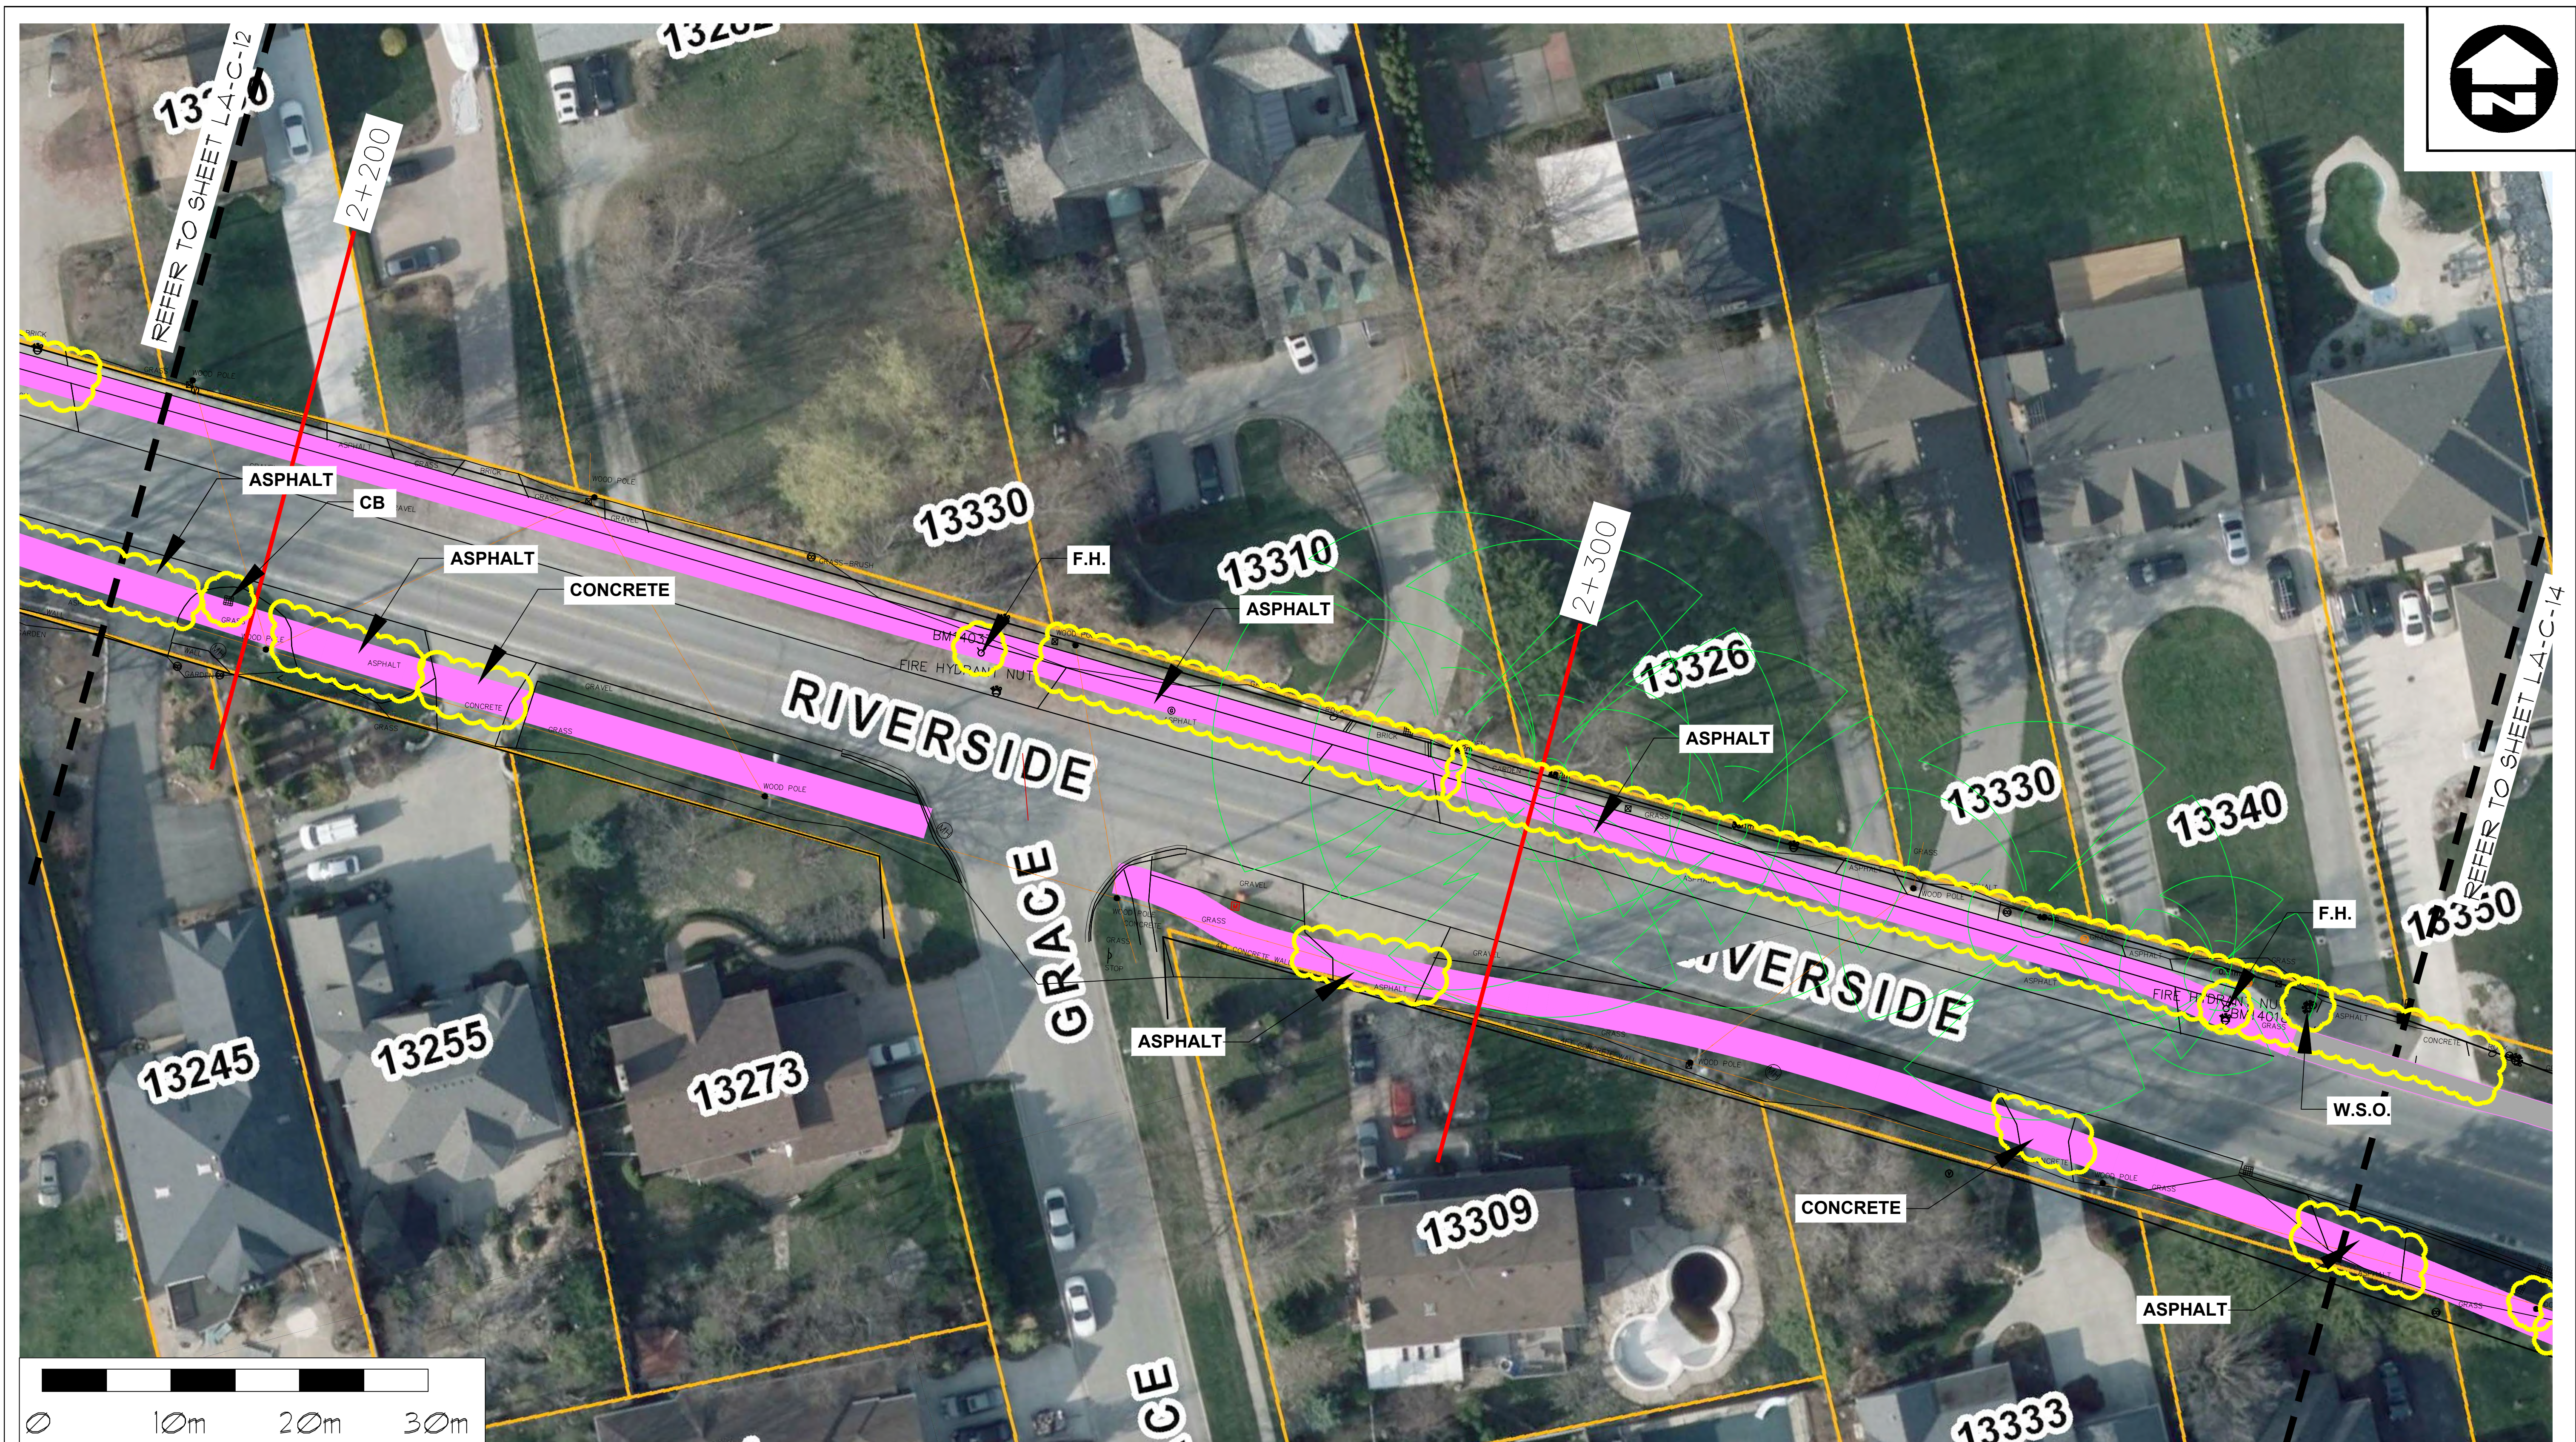

BP
Bezaire Partners
Planners, Landscape Architects

3514 Walker Rd., Unit 1A
Windsor, ON N8W 3S4
p: 519 966 6844
f: 519 966 4088
gbezaire@bezaire.ca



PROJECT:
**GANATCHIO
TRAIL EXTENSION**

CLIENT:
**TOWN OF
Tecumseh**
ONTARIO • CANADA

DRAWING TITLE
**TRAIL LOCATION
CONCEPT PLAN**

DATE: JULY, 2017
SCALE: 1:500 @ 11 x 17
1:250 @ 22 x 34
DRAWN BY: ML, GDB

SHEET
LA-C-13
1267 Concept R1

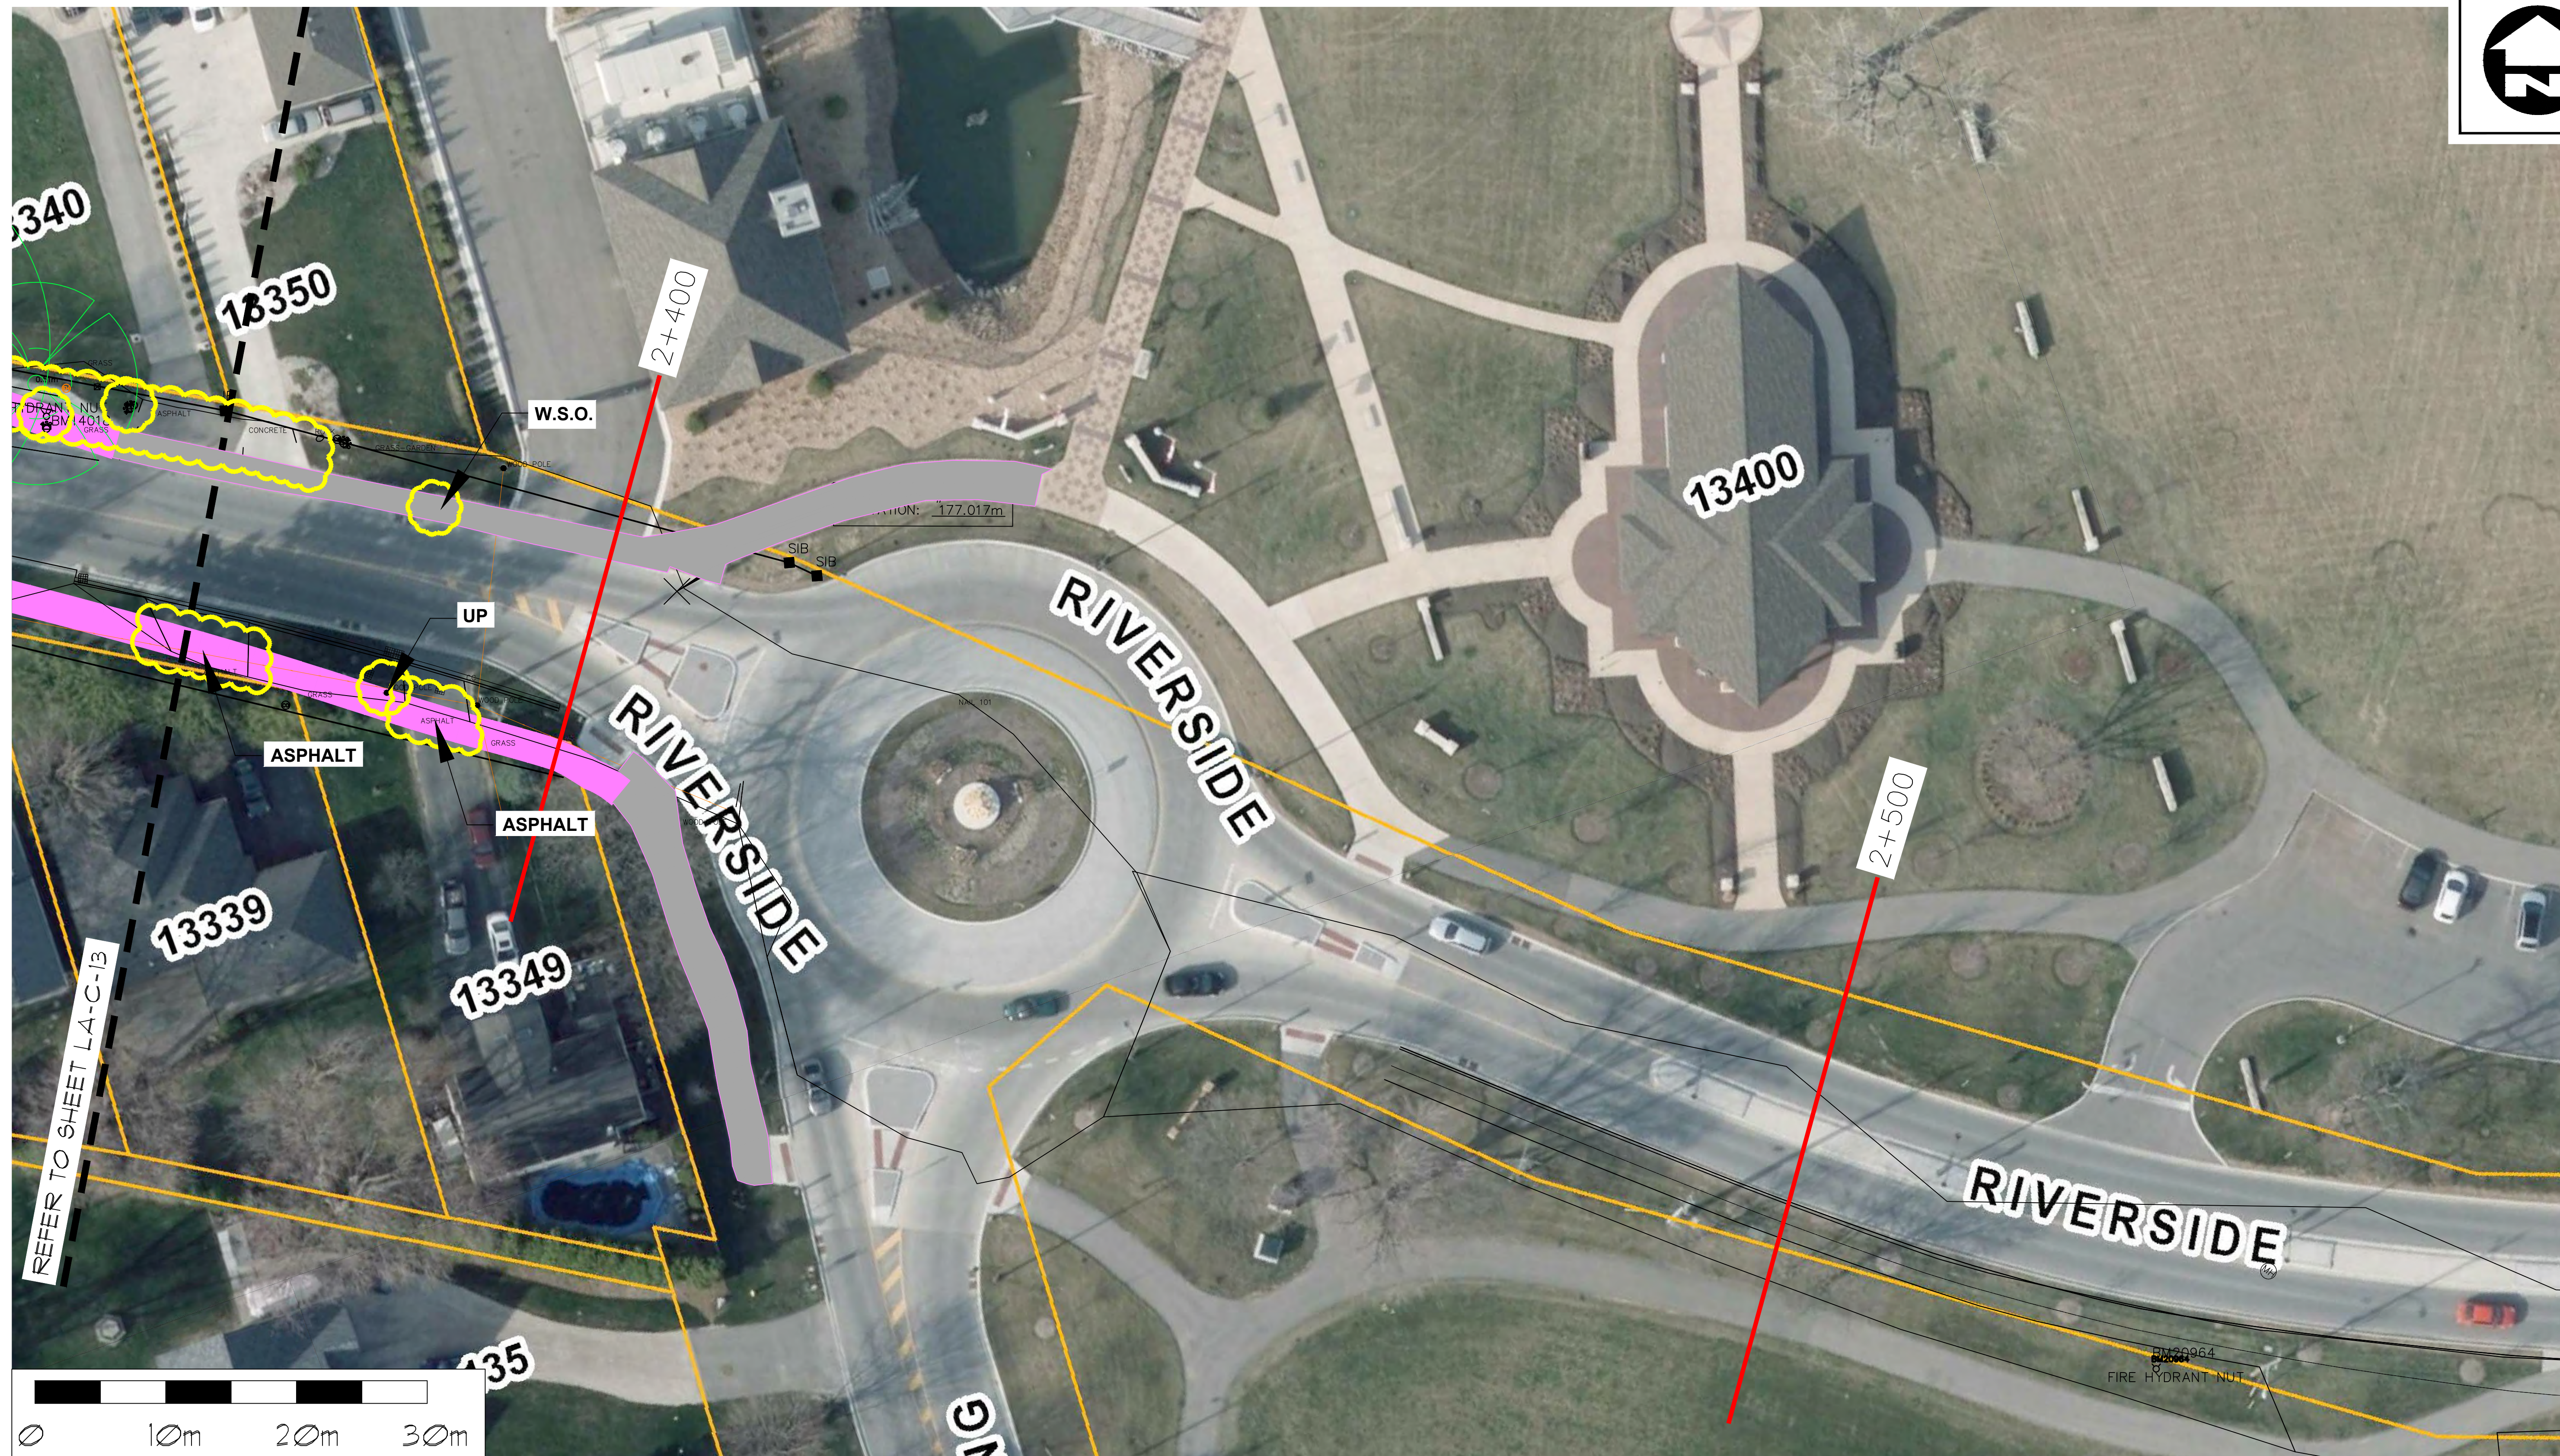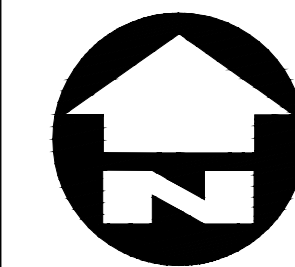

BP
Bezaire Partners
Planners, Landscape Architects

3514 Walker Rd., Unit 1A
Windsor, ON N8W 3S4
p: 519 966 6844
f: 519 966 4088
gbezaire@bezaire.ca

PROJECT:
**GANATCHIO
TRAIL EXTENSION**

CLIENT:
**TOWN OF
Tecumseh**
ONTARIO • CANADA

DRAWING TITLE
**TRAIL LOCATION
CONCEPT PLAN**

DATE: JULY, 2017
SCALE: 1:500 @ 11 X 17
1:250 @ 22 X 34
DRAWN BY: ML, GDB

SHEET
LA-C-14
1267 Concept R1